Figures

AERIAL PHOTOGRAPH: MAY 2015

LEGEND

CHANNEL REROUTE

NATIVE ALLOTMENT

US SURVEY OR PLAT BOUNDARY

1000' 0 1000' 2000'

PROJECT: 81103.01

STATUS: FINAL

CRW ENGINEERING GROUP, LLC
3940 ARCTIC BLVD. SUITE 300
ANCHORAGE, ALASKA 99503
PHONE: (907) 562-3252
#AECL882-AK

ALTERNATIVES NO. 1 AND 2

QUINHAGAK, AK

KANEKTOK RIVER REROUTE CDR

DATE JAN 2020

SCALE AS SHOWN

FIGURE 1

File: J:\JobsData\81103.01 Kanektok River Reroute CDR\00 CADD\02 Figures\01 CDR\81103.01 Kanektok River Erosion Mitigation Alts.dwg

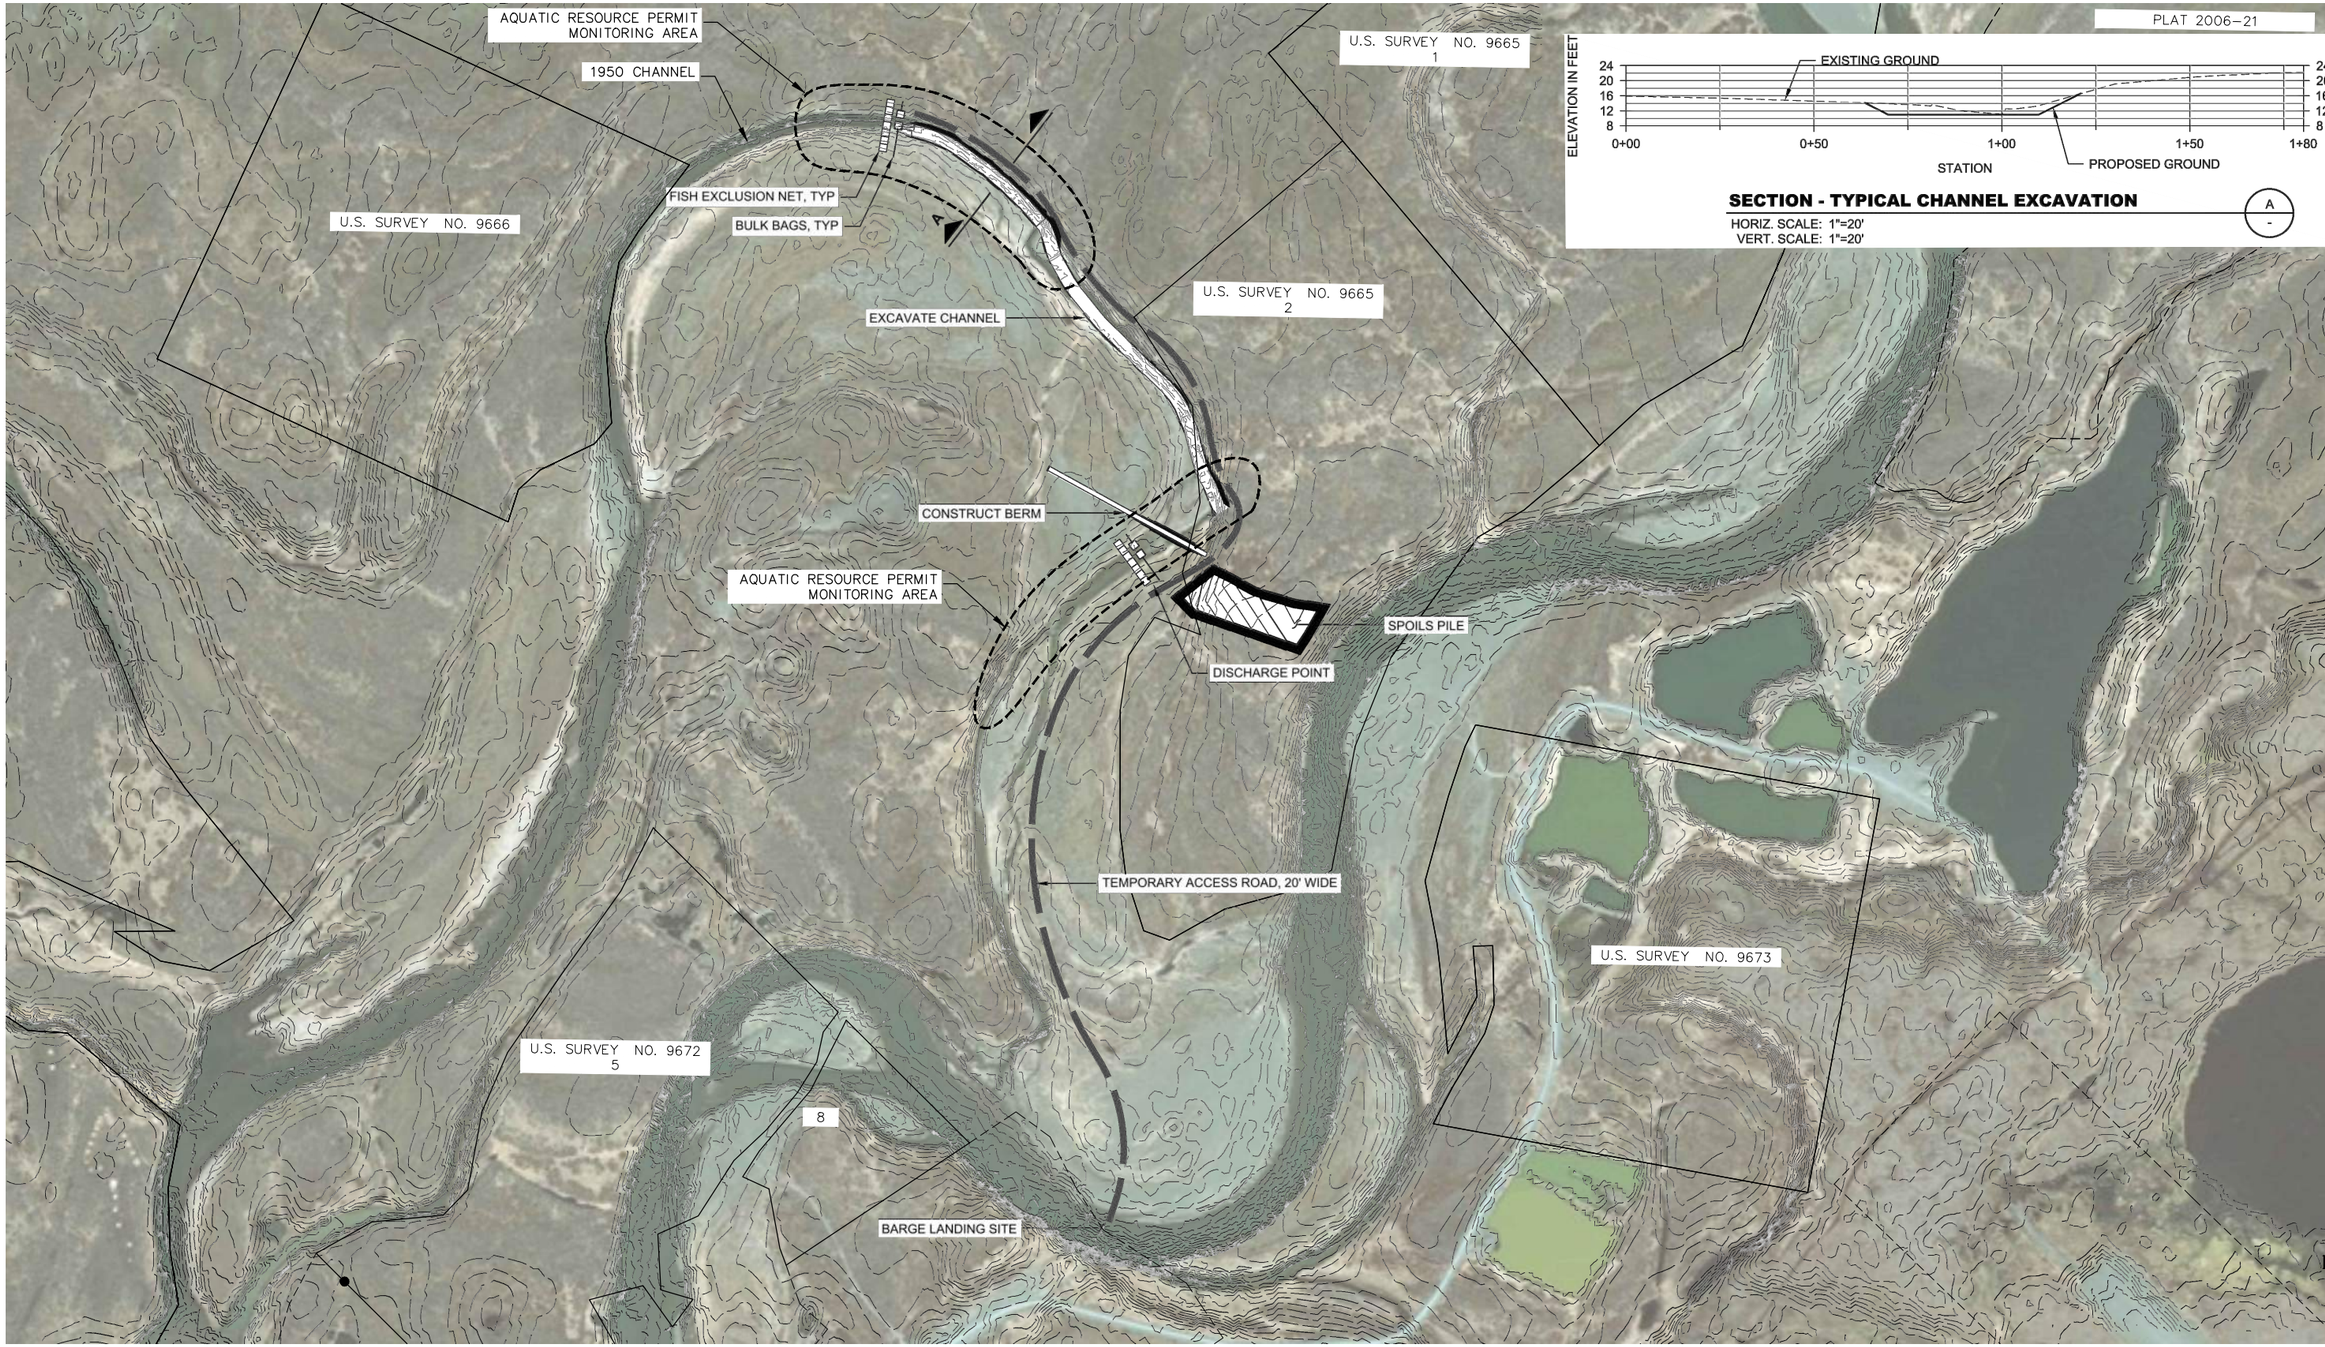

AERIAL PHOTOGRAPH: MAY 2015

LINEWORK EXCERPTED FROM AUGUST 2019 HERRERA FIGURE

250' 0 250' 500'

PROJECT: 81103.01

STATUS: FINAL

CRW ENGINEERING GROUP, LLC
3940 ARCTIC BLVD. SUITE 300
ANCHORAGE, ALASKA 99503
PHONE: (907) 562-3252
#AECL882-AK

ALT 1 WORK PLAN (PHASE 1 AND 2)

QUINHAGAK, AK

KANEKTOK RIVER REROUTE CDR

DATE JAN 2020

SCALE AS SHOWN

FIGURE 2

File: J:\JobsData\81103.01 Kanektok River Reroute CDR\00 CADD\02 Figures\01 CDR\81103.01 Kanektok River Erosion Mitigation Alts.dwg

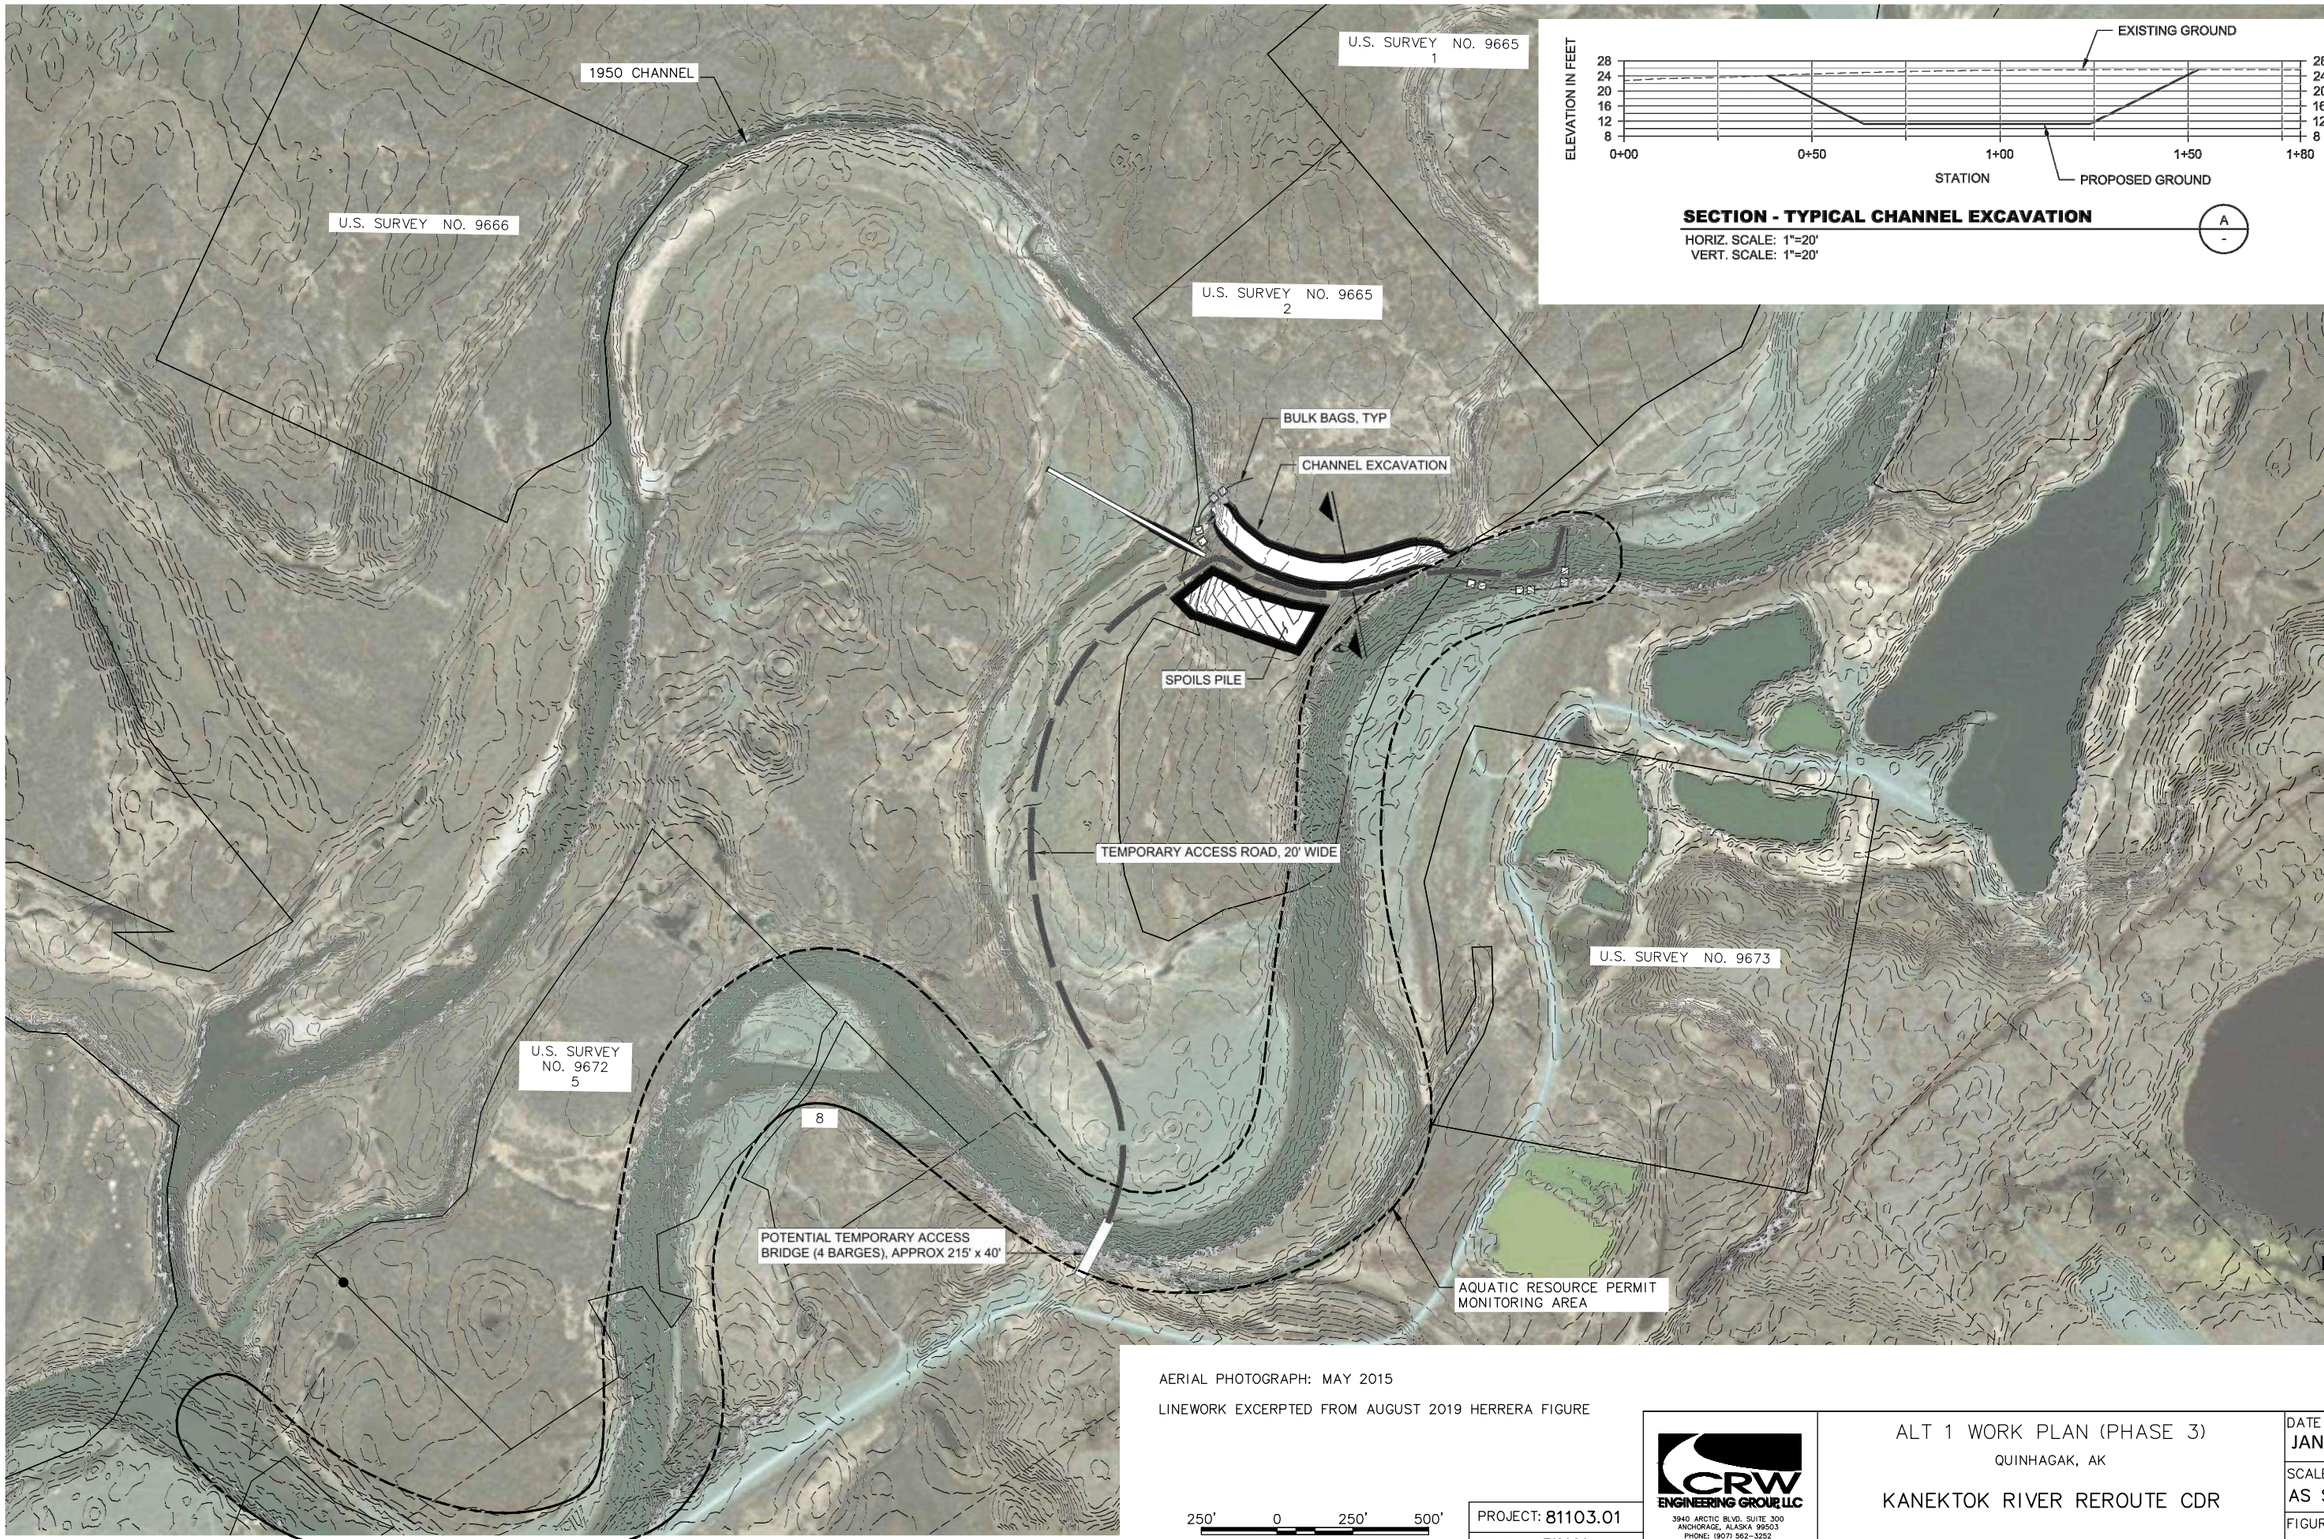

AERIAL PHOTOGRAPH: MAY 2015

LINEWORK EXCERPTED FROM AUGUST 2019 HERRERA FIGURE

PROJECT: 81103.01

STATUS: FINAL

CRW ENGINEERING GROUP, LLC
3940 ARCTIC BLVD. SUITE 300
ANCHORAGE, ALASKA 99503
PHONE: (907) 562-3252
#AECL882-AK

ALT 1 WORK PLAN (PHASE 3)

QUINHAGAK, AK

KANEKTOK RIVER REROUTE CDR

DATE: JAN 2020

SCALE: AS SHOWN

FIGURE: 3

File: J:\JobsData\81103.01 Kanektok River Reroute CDR\00 CADD\02 Figures\01 CDR\81103.01 Kanektok River Erosion Mitigation Alts.dwg