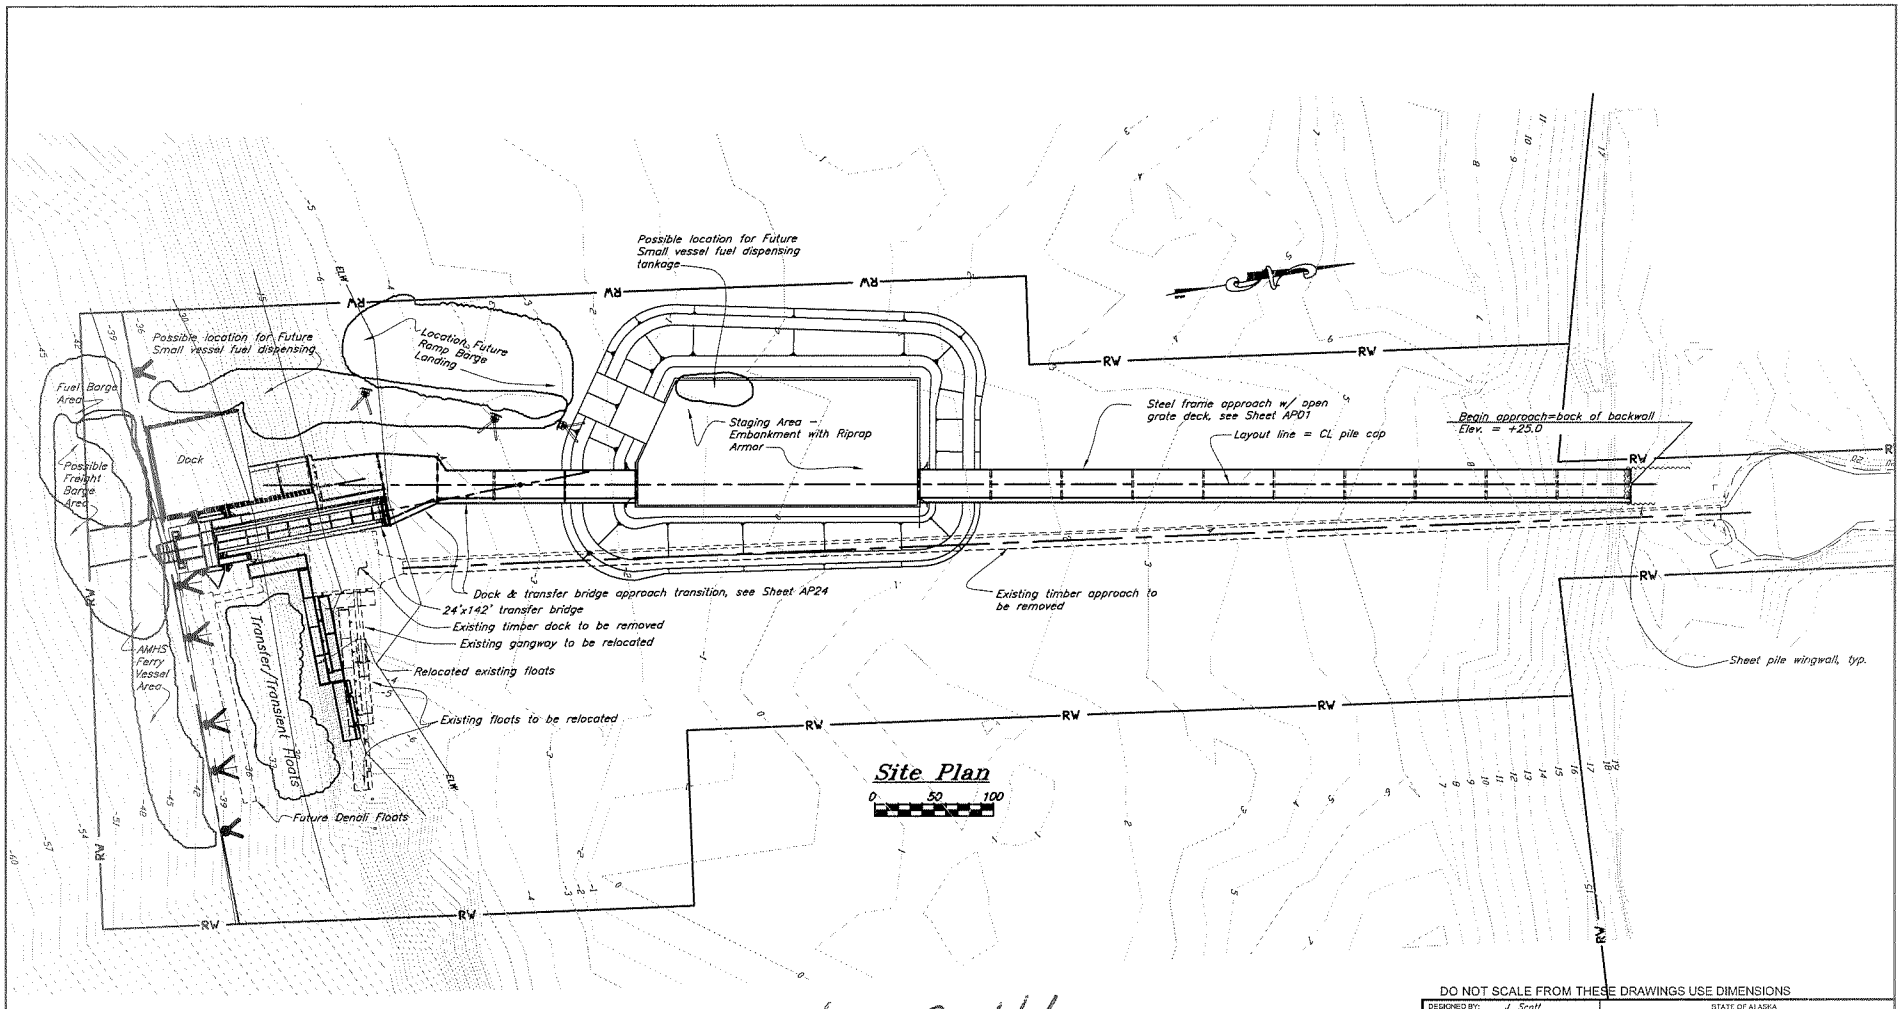

Land Use Bubbles Shown - Incl. Future

Tidal Data
HTL = +20.0
MHW = +13.7
MLLW = 0.0
ELW (Est.) = −5.0

DO NOT SCALE FROM THESE DRAWINGS USE DIMENSIONS

DESIGNED BY: J. Scott

STATE OF ALASKA 49th John T. Scott CE-4755 REGISTERED PROFESSIONAL ENGINEER

CHECKED BY: B. Savikko

DRAWN BY: C. Turner, W. Hickok

STATE OF ALASKA
DEPARTMENT OF TRANSPORTATION & PUBLIC FACILITIES
DESIGN & ENGINEERING SERVICES DIVISION-SOUTHEAST REGION

Gustavus Causeway Replacement

Future Shown

Site Plan

PATH: O:\GUS\67599\MF\S WORKING DWGS\G04 SITE PLAN 9-22-08 LAND USE BUBBLES.DWG
TAB: Mon, 22/Sep/08 10:49AM JTSCOTT

REVISIONS			PROJECT DESIGNATION	YEAR	SHEET NO.	TOTAL SHEETS
NO.	DATE	DESCRIPTION	BR-0003(53)/67599	2008	G04	XX

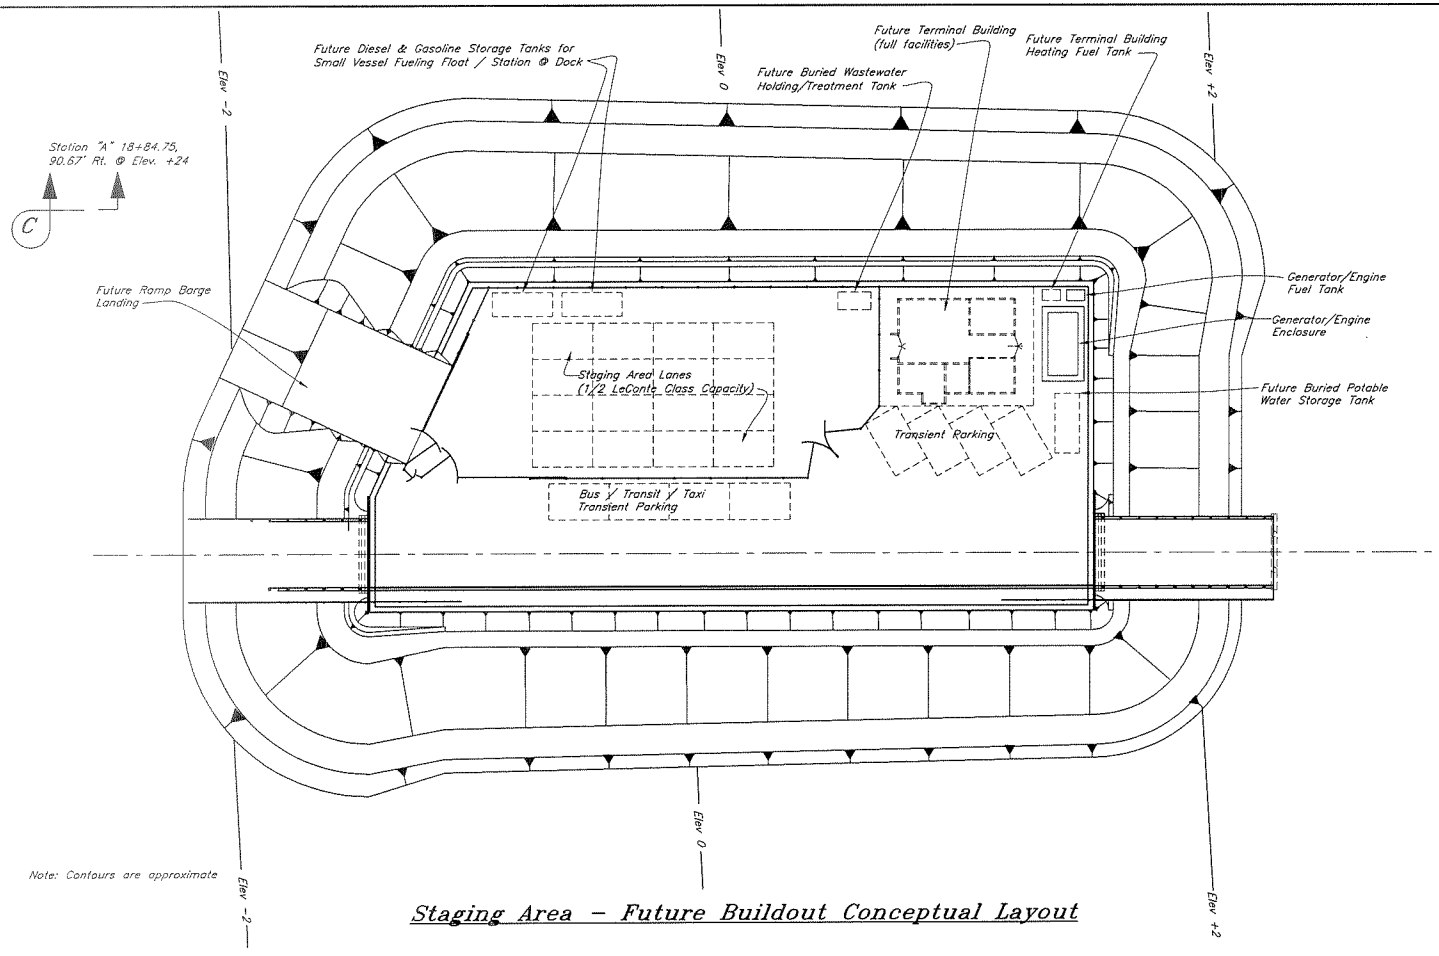

Staging Area – Future Buildout Conceptual Layout

DO NOT SCALE FROM THESE DRAWINGS USE DIMENSIONS

DESIGNED BY: J. Scott

STATE OF ALASKA
DEPARTMENT OF TRANSPORTATION
& PUBLIC FACILITIES
DESIGN & ENGINEERING SERVICES DIVISION-SOUTHEAST REGION

STATE OF ALASKA 49th John T. Scott CE-4755 REGISTERED PROFESSIONAL ENGINEER

Gustavus Causeway Replacement

Conceptual Layout - Future Features Shown

CHECKED BY: B. Savikko

DRAWN BY: C. Fuman, W. Hickok

PATH: O:\GUS\67599\MF\PLANSET\02-STAGING AREA\S02 STAGING AREA DETAILS 1_15_08.DWG

TAB: JOHN SCOTT

REVISIONS			PROJECT DESIGNATION	YEAR	SHEET NO.	TOTAL SHEETS
NO.	DATE	DESCRIPTION	BR-0003(53)/67599	2006		XX