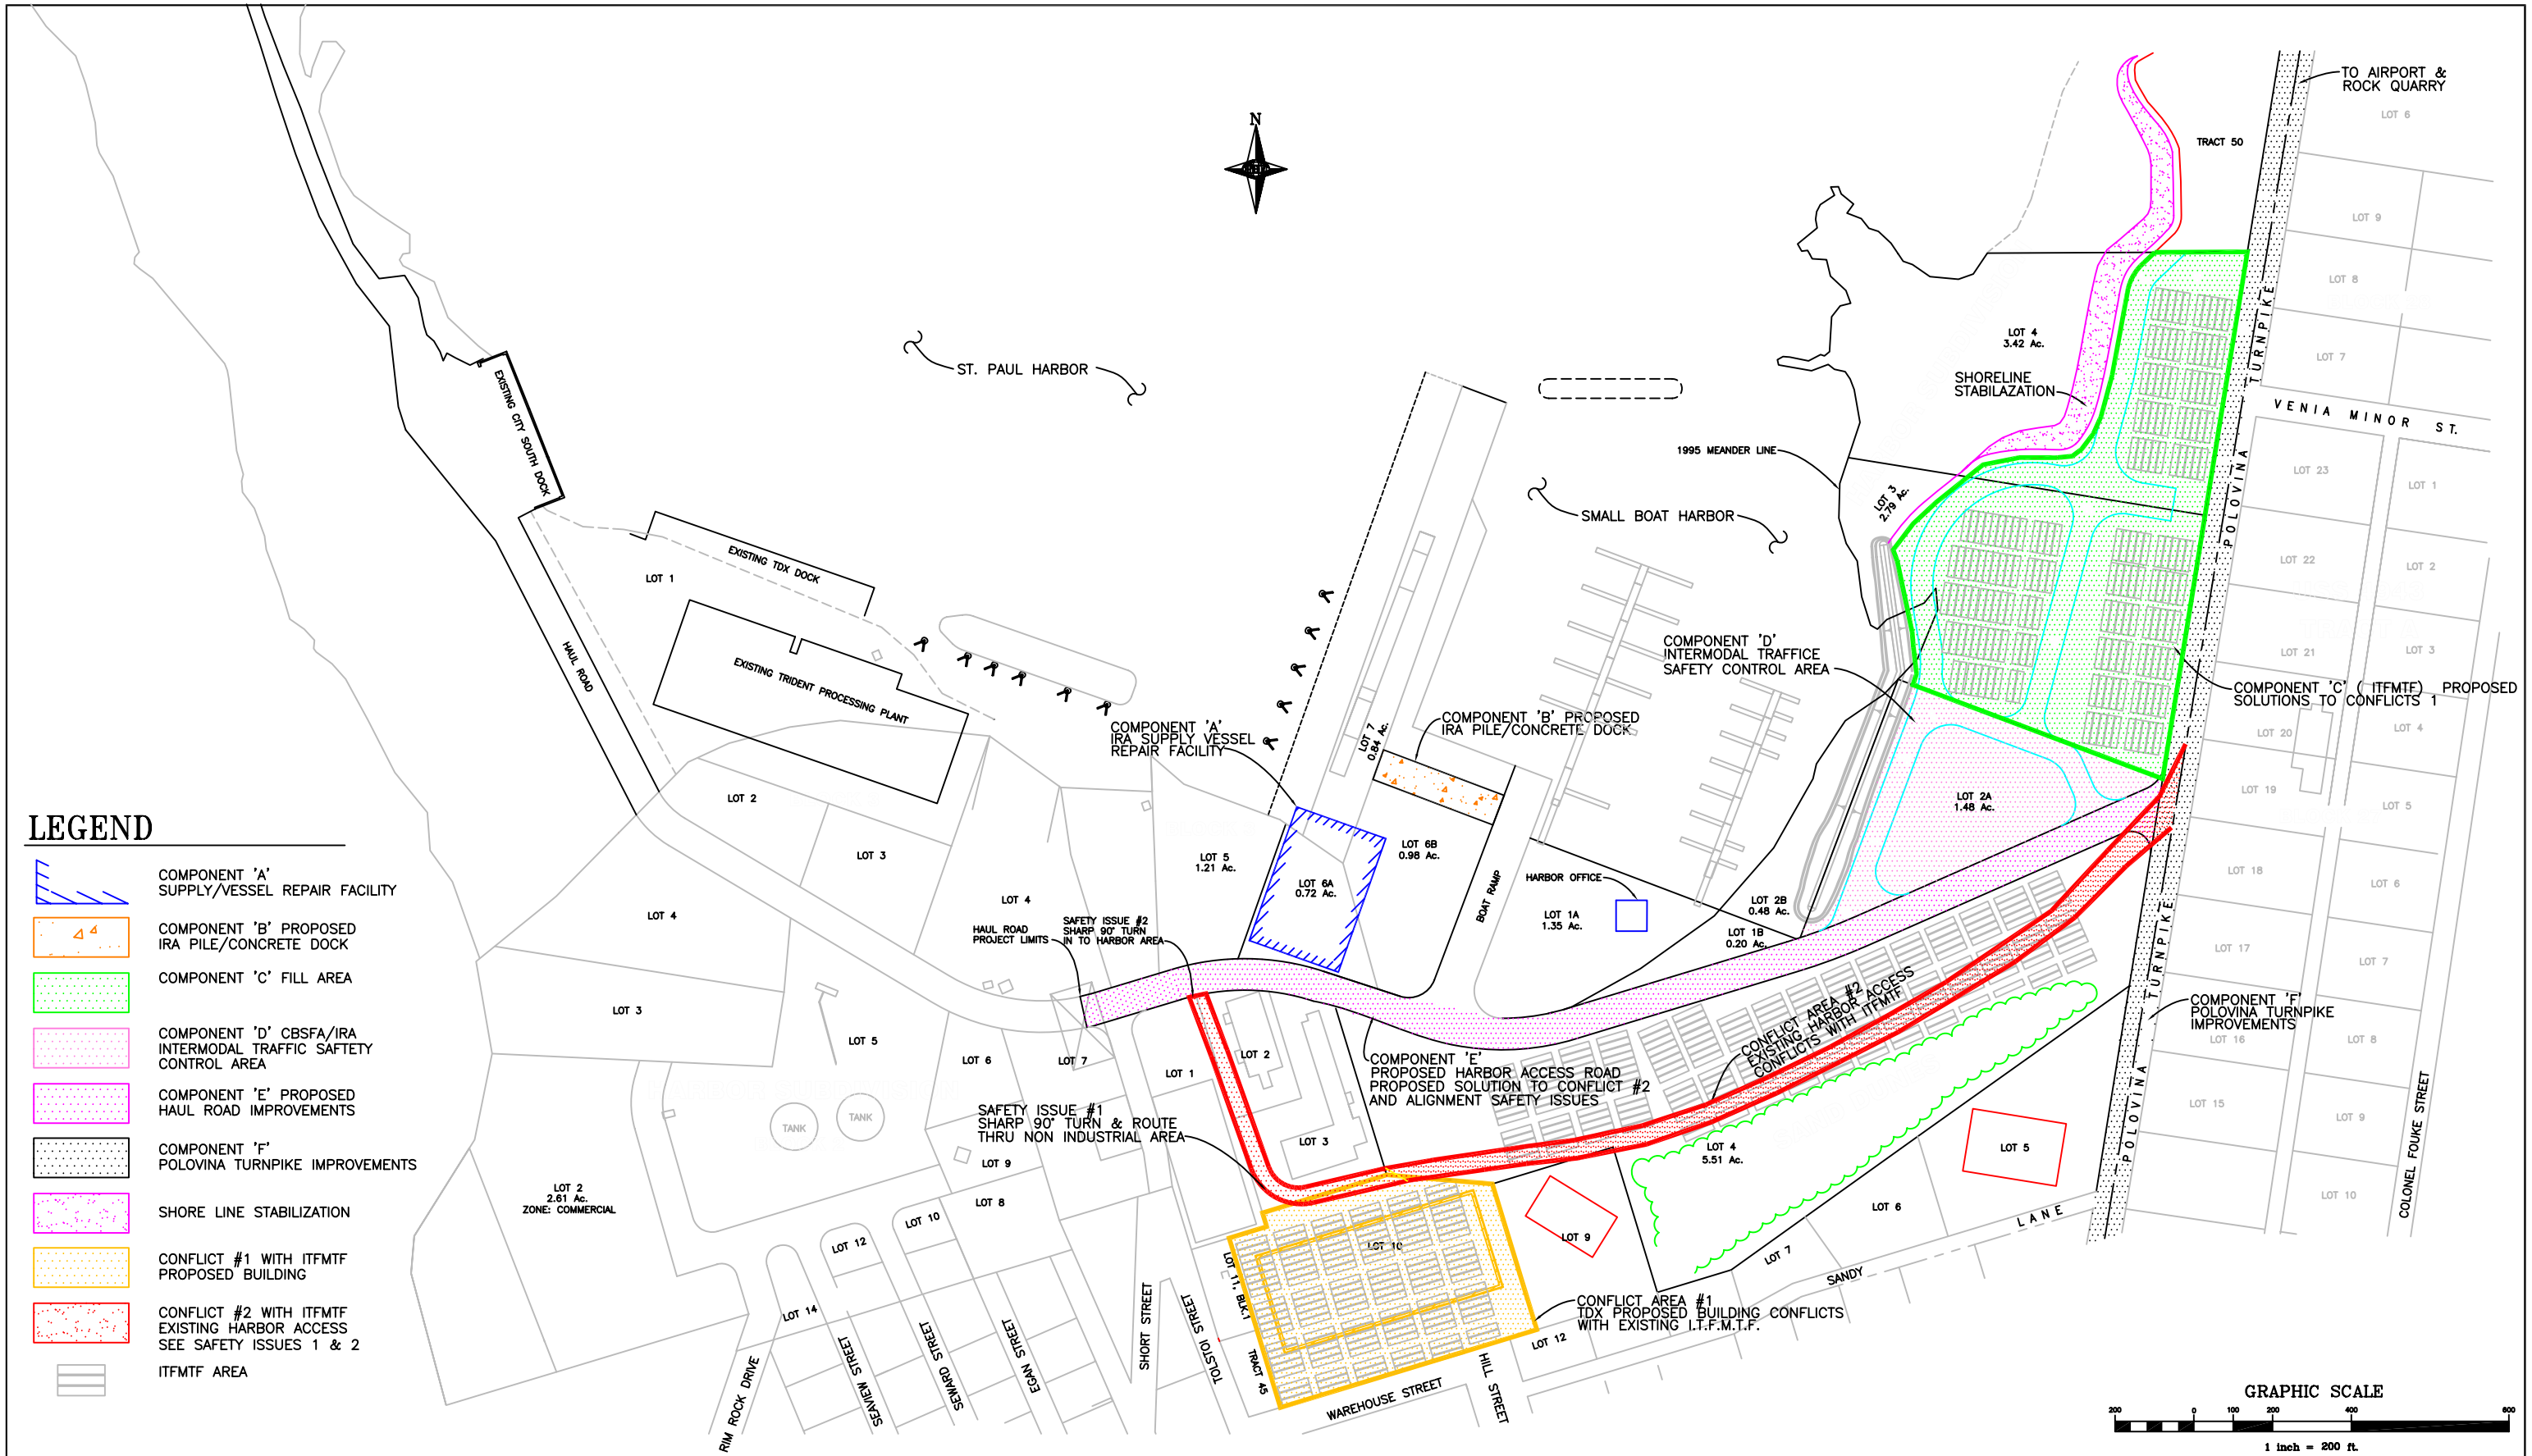

LEGEND

- COMPONENT 'A' SUPPLY/VESSEL REPAIR FACILITY
- COMPONENT 'B' PROPOSED IRA PILE/CONCRETE DOCK
- COMPONENT 'C' FILL AREA
- COMPONENT 'D' CBSFA/IRA INTERMODAL TRAFFIC SAFTETY CONTROL AREA
- COMPONENT 'E' PROPOSED HAUL ROAD IMPROVEMENTS
- COMPONENT 'F' POLOVINA TURNPIKE IMPROVEMENTS
- SHORE LINE STABILIZATION
- CONFLICT #1 WITH ITFMTF PROPOSED BUILDING
- CONFLICT #2 WITH ITFMTF EXISTING HARBOR ACCESS SEE SAFETY ISSUES 1 & 2
- ITFMTF AREA

DHI CONSULTING ENGINEERS, LLC
CIVIL • SURVEYING • PLANNING
Telephone: (907)344-1385 Fax: (907)344-1383
800 E Dimond Blvd. • Suite 3-640, Anchorage, AK 99515

ST. PAUL ISLAND
INTERMODAL TRANSPORTATION PROJECT

SCALE	DATE	COMP FILE NO.	SHEET
1" = 200'	4/27/14	14020CVR1D	1 OF 1
	W.O. 14020		