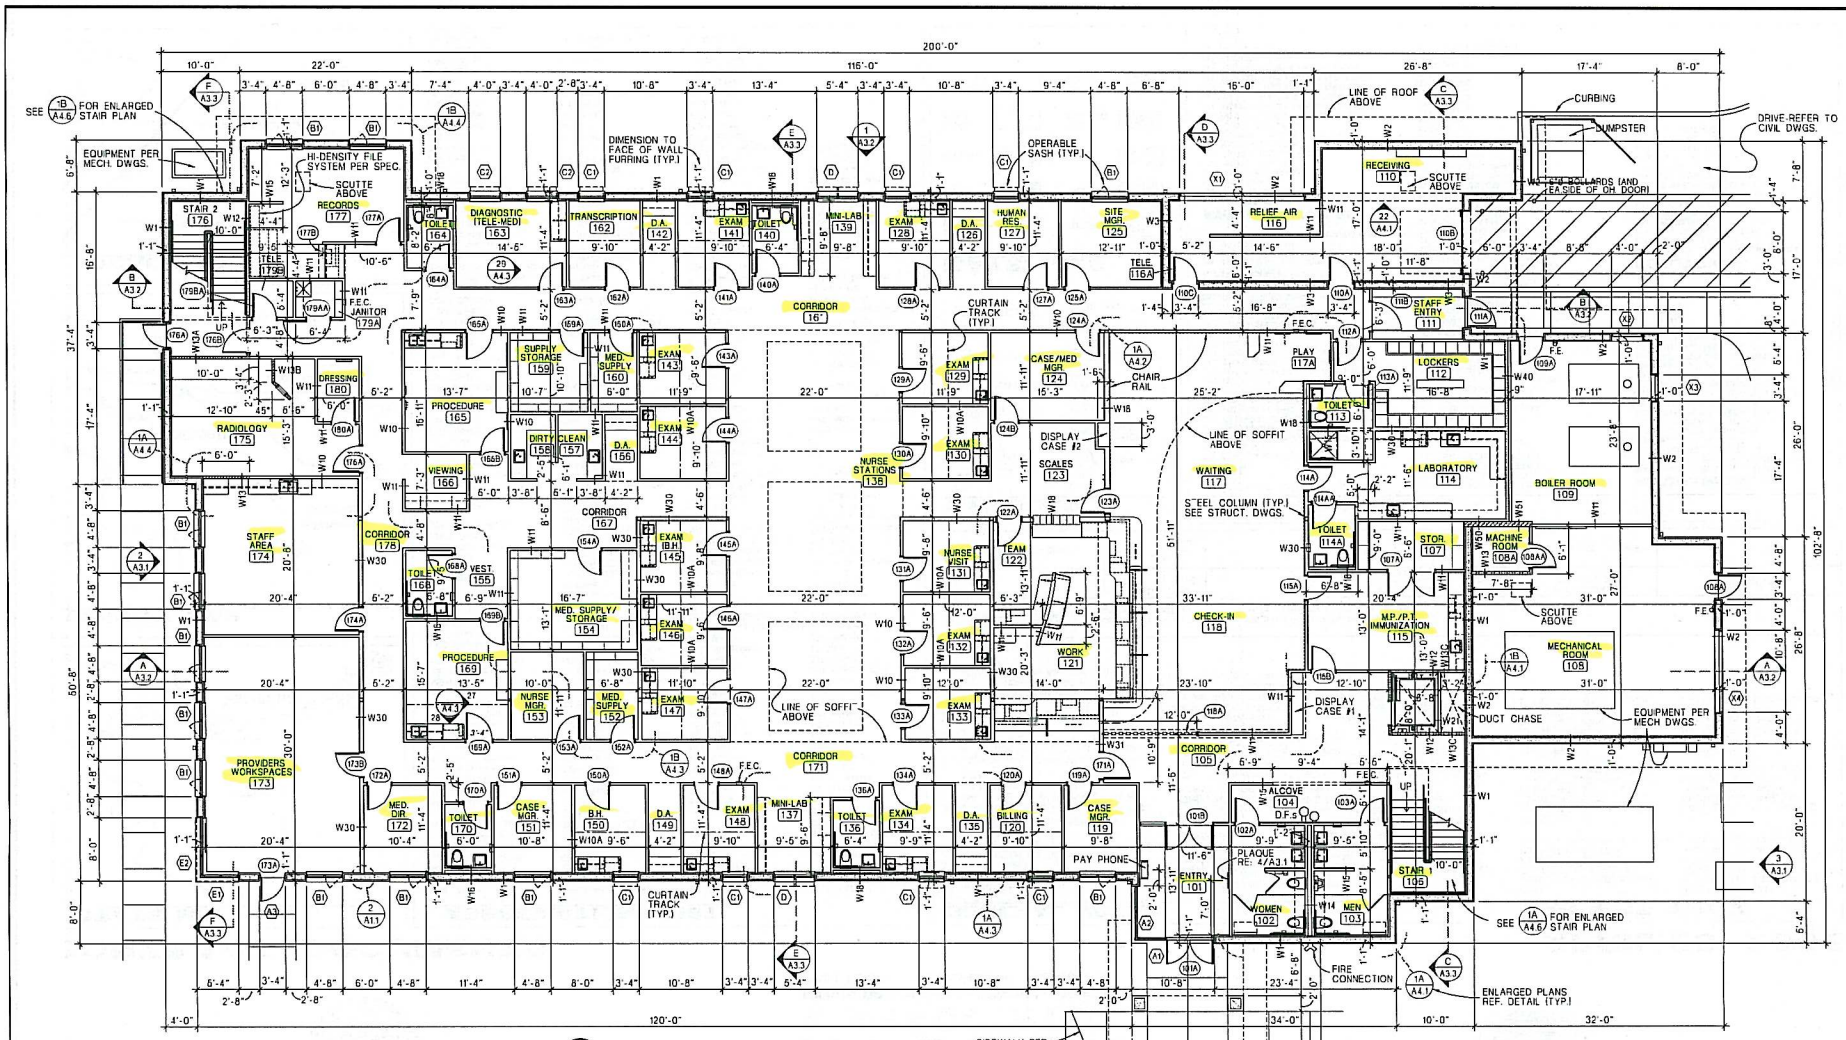

1 A1.1 FIRST FLOOR PLAN
SCALE: 0 6' 12' 18'

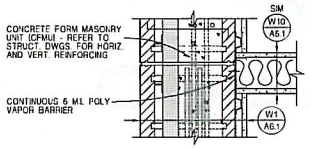

2 A1.1 PLAN DETAIL
SCALE: 0 6" 12" 18"

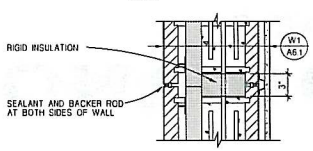

3 A1.1 PLAN DETAIL CONTROL JOINT
SCALE: 0 6" 12" 18"

FLOOR PLAN LEGEND

W24 — WALL TYPE: REFER TO SHEET A6.1

(A) WINDOW TYPE - REFER TO SHEET A2.3

(108A) DOOR NUMBER: REFER TO SHEET A2.2

(D112) ROOM NUMBER: REFER TO SHEET A2.1

---- ONE HOUR RATED WALL

WALL TYPE NOTE:
ALL WALLS TO BE TYPE W10/A6.1 UNLESS OTHERWISE NOTED.

DIMENSION NOTE:
DIMENSIONS ARE TO FACE OF MASONRY, STUD OR FURRING.

ENTRY NOTE:
ENTRY 101- INSTALL 6'-4"X14'-6" FOOT GRILLE
STAFF 111- INSTALL 4'-4"X12'-0" FOOT GRILLE

Revisions:

KLUGE & ASSOCIATES
ARCHITECTURE - PLANNING - INTERIORS - GRAPHICS
KENAI, ALASKA
(907)283-3698
kluge@alaska.net

CPHC, INC.
COTTONWOOD HEALTH CENTER
SOLDOTNA, ALASKA
CONTRACT DOCUMENTS

STATE OF ALASKA
WILLIAM A. KLUGE
A6301
REGISTERED PROFESSIONAL ARCHITECT

Date: APRIL 25, 2006

Drawn: S.K.
Checked: BILL KLUGE
Project: 0135
File Name: CPHC-A1

FIRST FLOOR PLAN

Sheet: A1.1

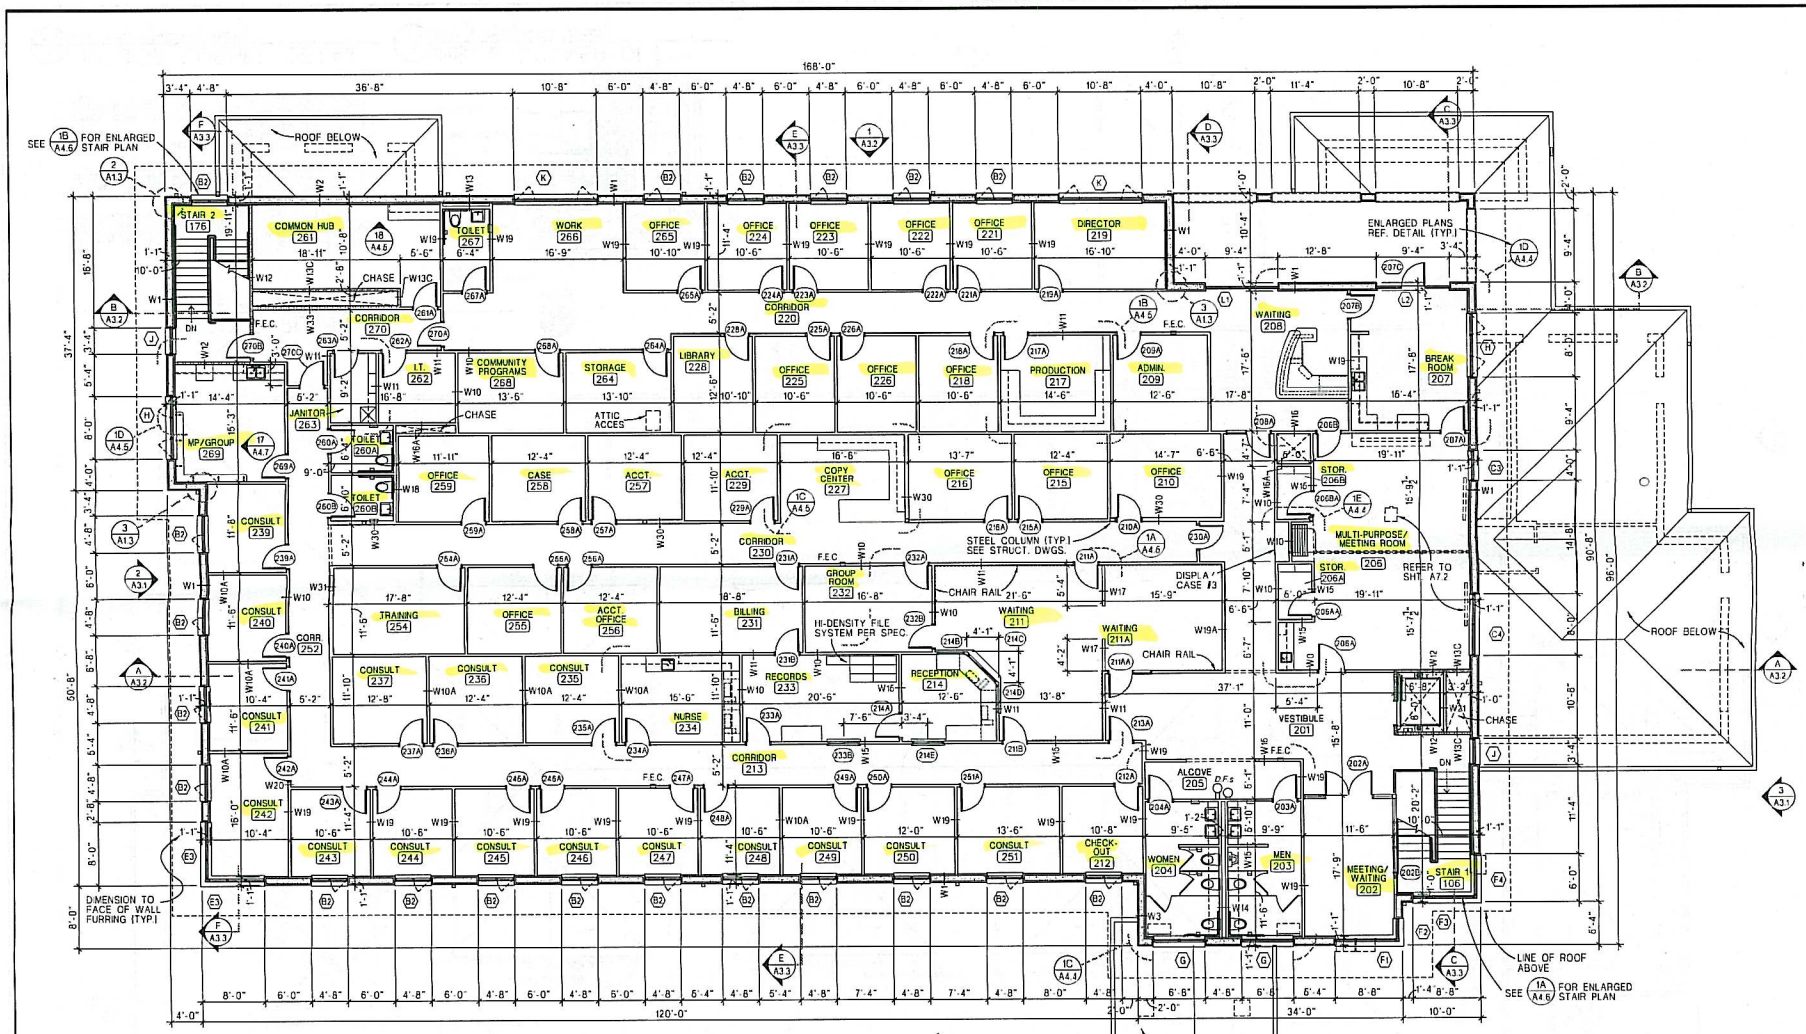

1 SECOND FLOOR PLAN

A1.2 SCALE: 0 6' 12' 18'

NORTH

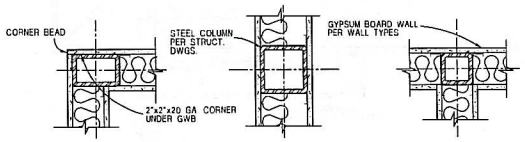

2 COLUMN PLAN DETAILS

A1.2 SCALE: 0 6" 12" 18"

FLOOR PLAN LEGEND

W24 — WALL TYPE: REFER TO SHEET A6.1

(A) WINDOW TYPE - REFER TO SHEET A2.3

108A DOOR NUMBER: REFER TO SHEET A2.2

O112 ROOM NUMBER: REFER TO SHEET A2.1

---- ONE HOUR RATED WALL

WALL TYPE NOTE:
ALL WALLS TO BE TYPE W10/A6.1 UNLESS OTHERWISE NOTED.

DIMENSION NIOTE:
DIMENSIONS ARE TO FACE OF MASONRY, STUD OR FURRING.

Revisions:

KLUGE & ASSOCIATES
ARCHITECTURE - PLANNING - INTERIORS - GRAPHICS
KENAI, ALASKA
(907)283-3698
klugo@alaska.net

CPHC, INC.
COTTONWOOD HEALTH CENTER
SOLDOTNA, ALASKA
CONTRACT DOCUMENTS

STATE OF ALASKA 4918 WILLIAM A. KLUGE AE301 REGISTERED PROFESSIONAL ARCHITECT

Date: APRIL 25, 2006

Drawn: S.K.
Checked: BILL KLUGE
Project: 0135
File Name: CPHC-A1

SECOND FLOOR PLAN

Sheet: A1.2