WEST ELEVATION

SCALE: 1/4" = 1'-0"

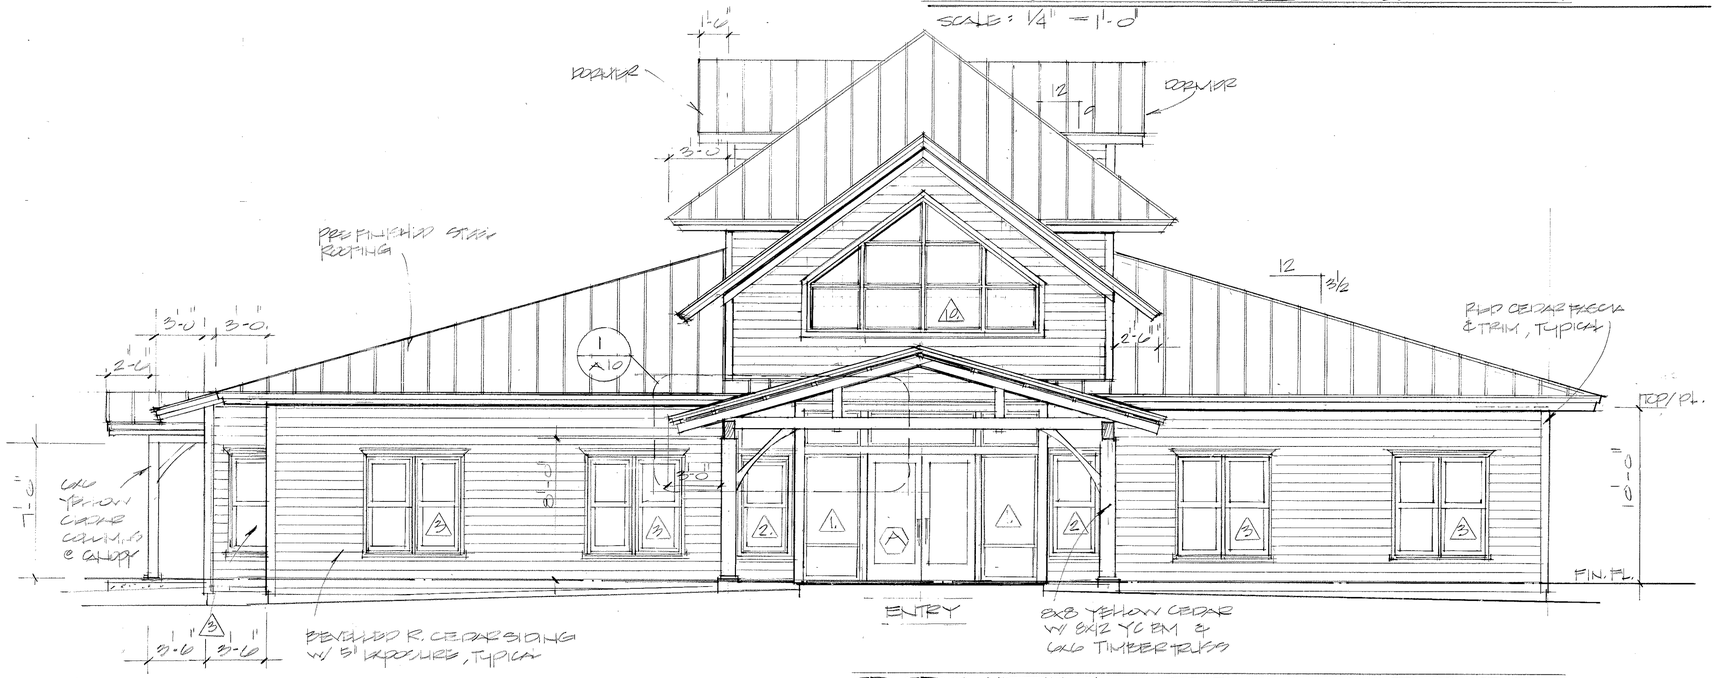

SOUTH ELEVATION

SCALE 1/4" = 1'-0"

J. L. ROBERTSON & ASSOCIATES

JEFF ROBERTSON
ARCHITECT

217 SECOND ST., SUITE 206 JUNEAU, ALASKA 99801
PHONE/FAX (907) 586-6742

JUNEAU FAMILY BIRTH CENTER

EXTERIOR ELEVATIONS

SHEET NO.
A4

DATE: 10.3.05