KAKE TRAFFIC

- **AVERAGE WALK-ONS/SHIP:** 10
- **MAX. WALK-ONS/SHIP:** 79
- **AVERAGE VEHICLES/SHIP:** 3
- **MAX. VEHICLES/SHIP:** 12

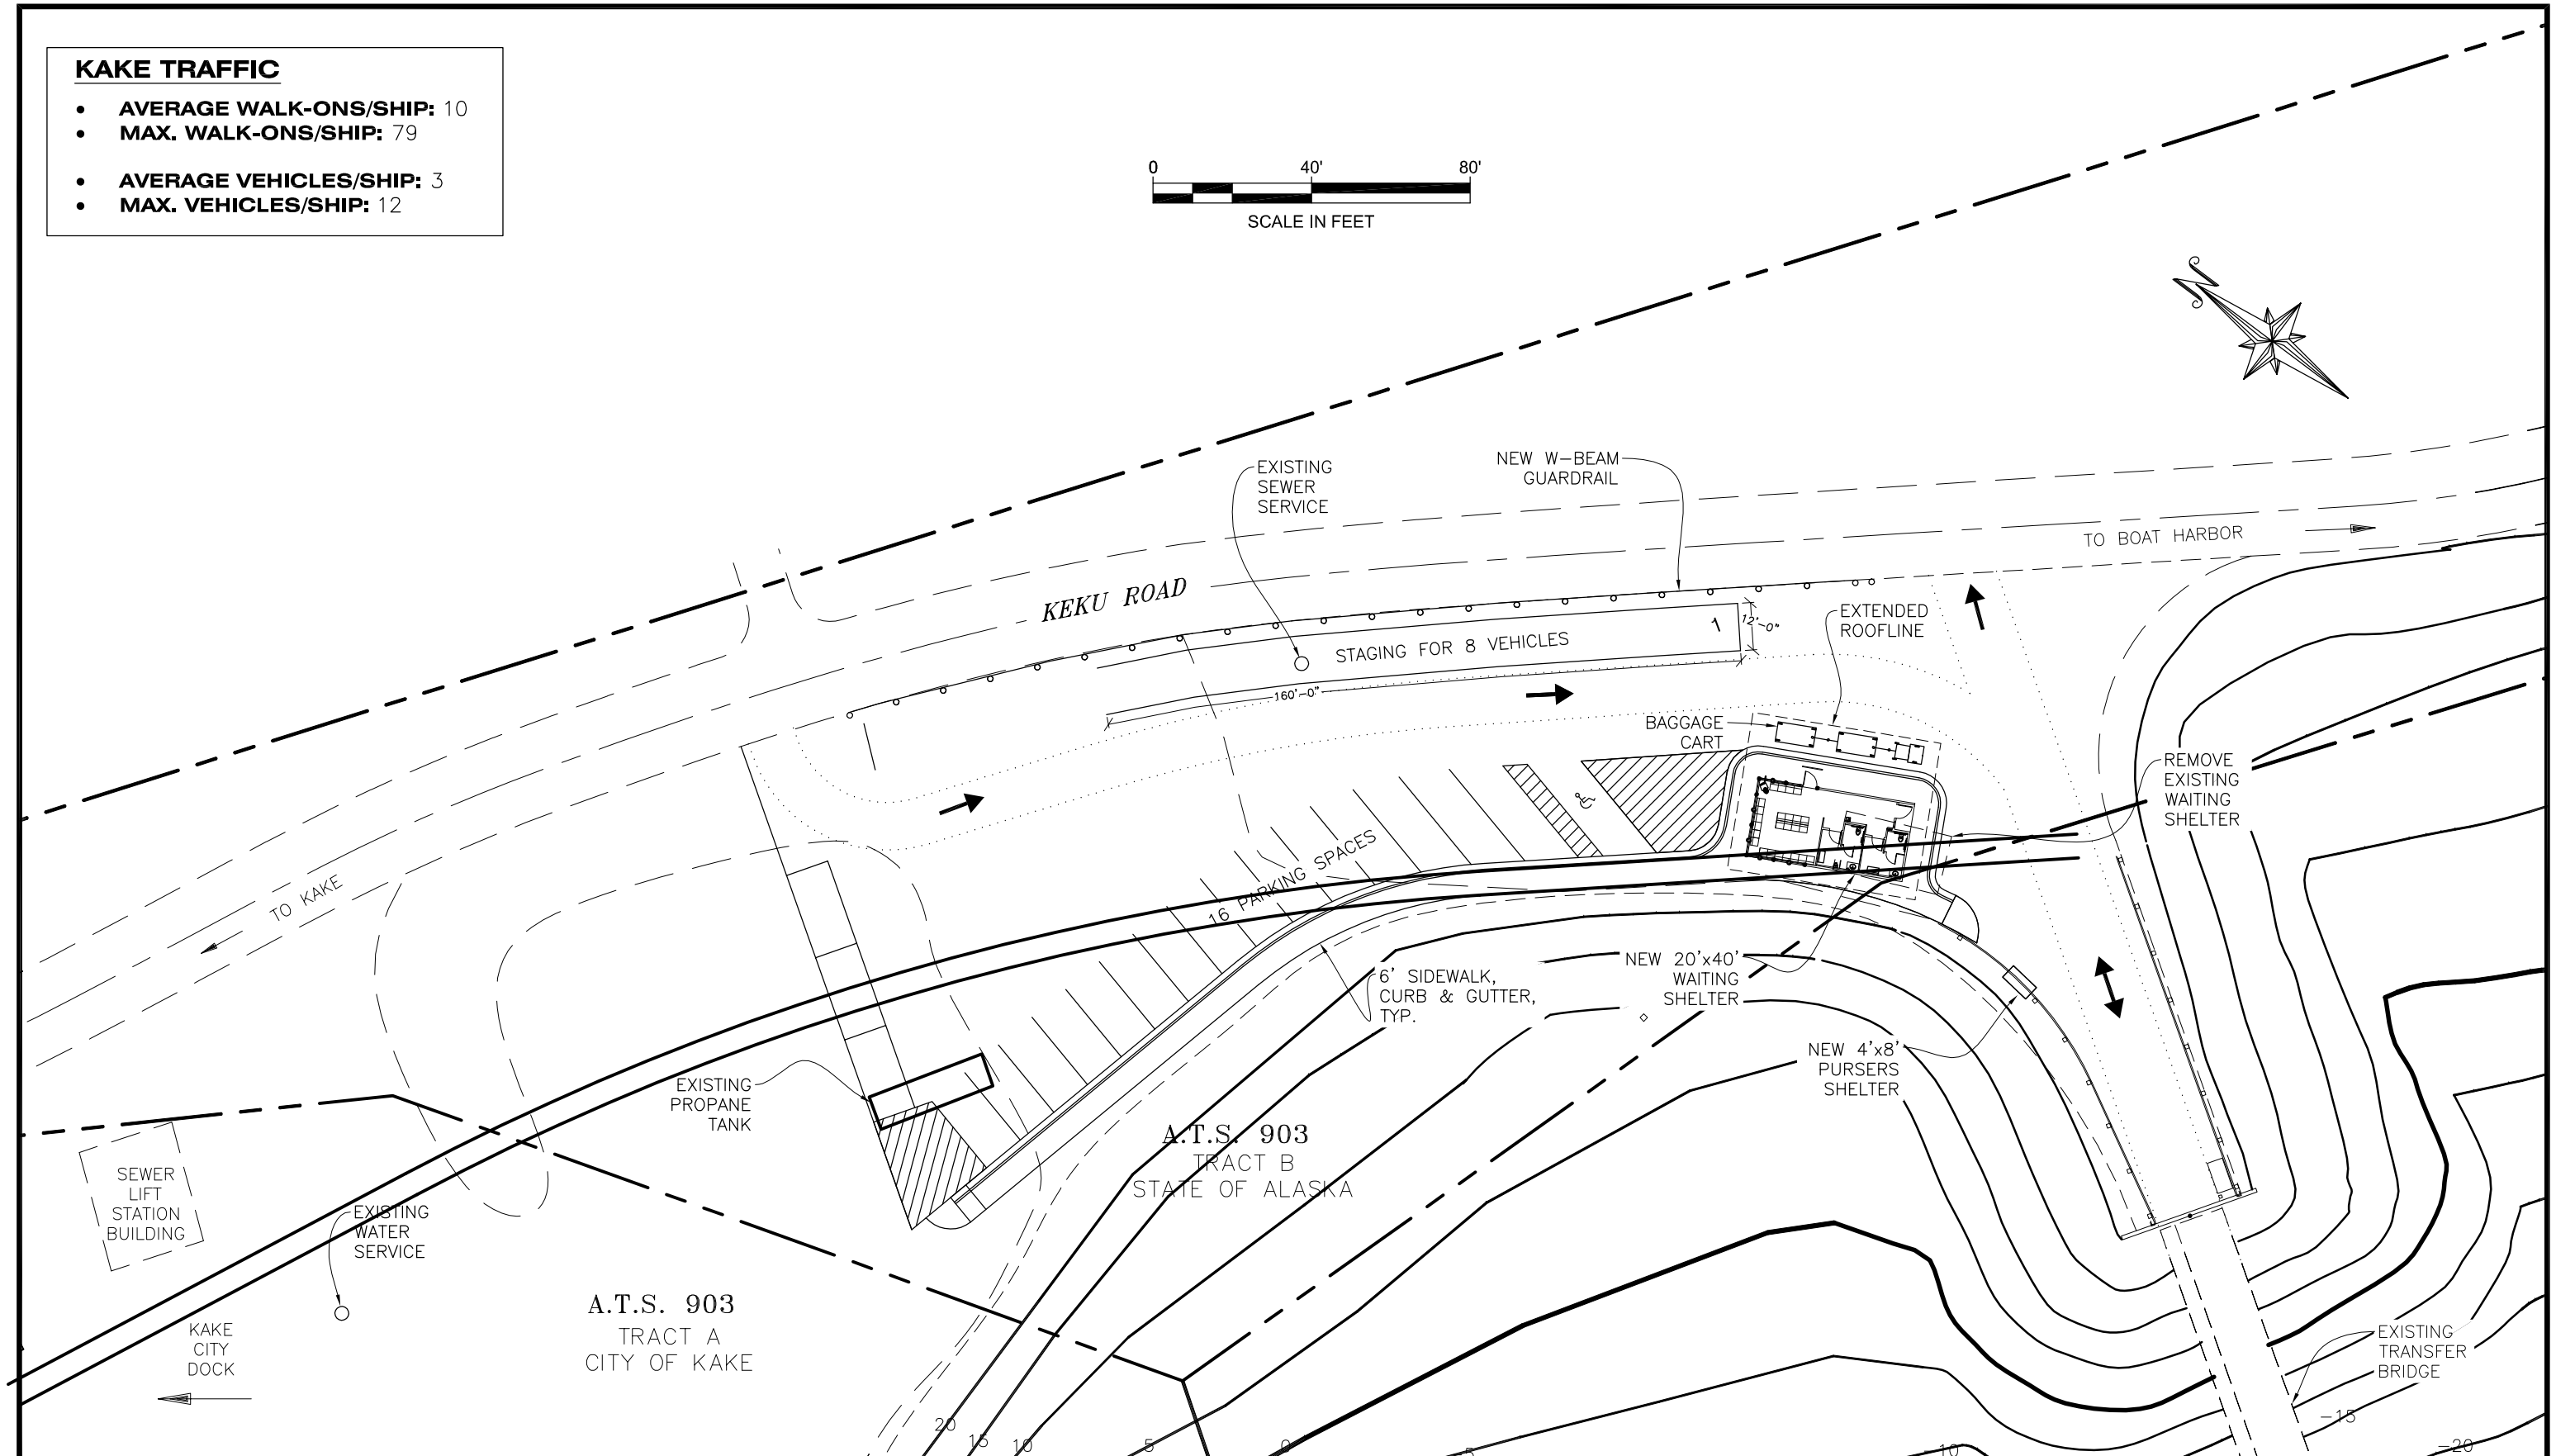

ALTERNATE #4B

4/7/2011 4:16 PM
Q:\Kae\69446\MF\JDO\Kake Site Plan.dwg

KAKE FT PASSENGER FACILITIES
STATE PROJ. #69446; DENALI COMMISSION AWARD # 01320-00

ALASKA DEPARTMENT OF TRANSPORTATION & PUBLIC FACILITIES
SOUTHEAST REGION DESIGN & ENGINEERING SERVICES DIVISION