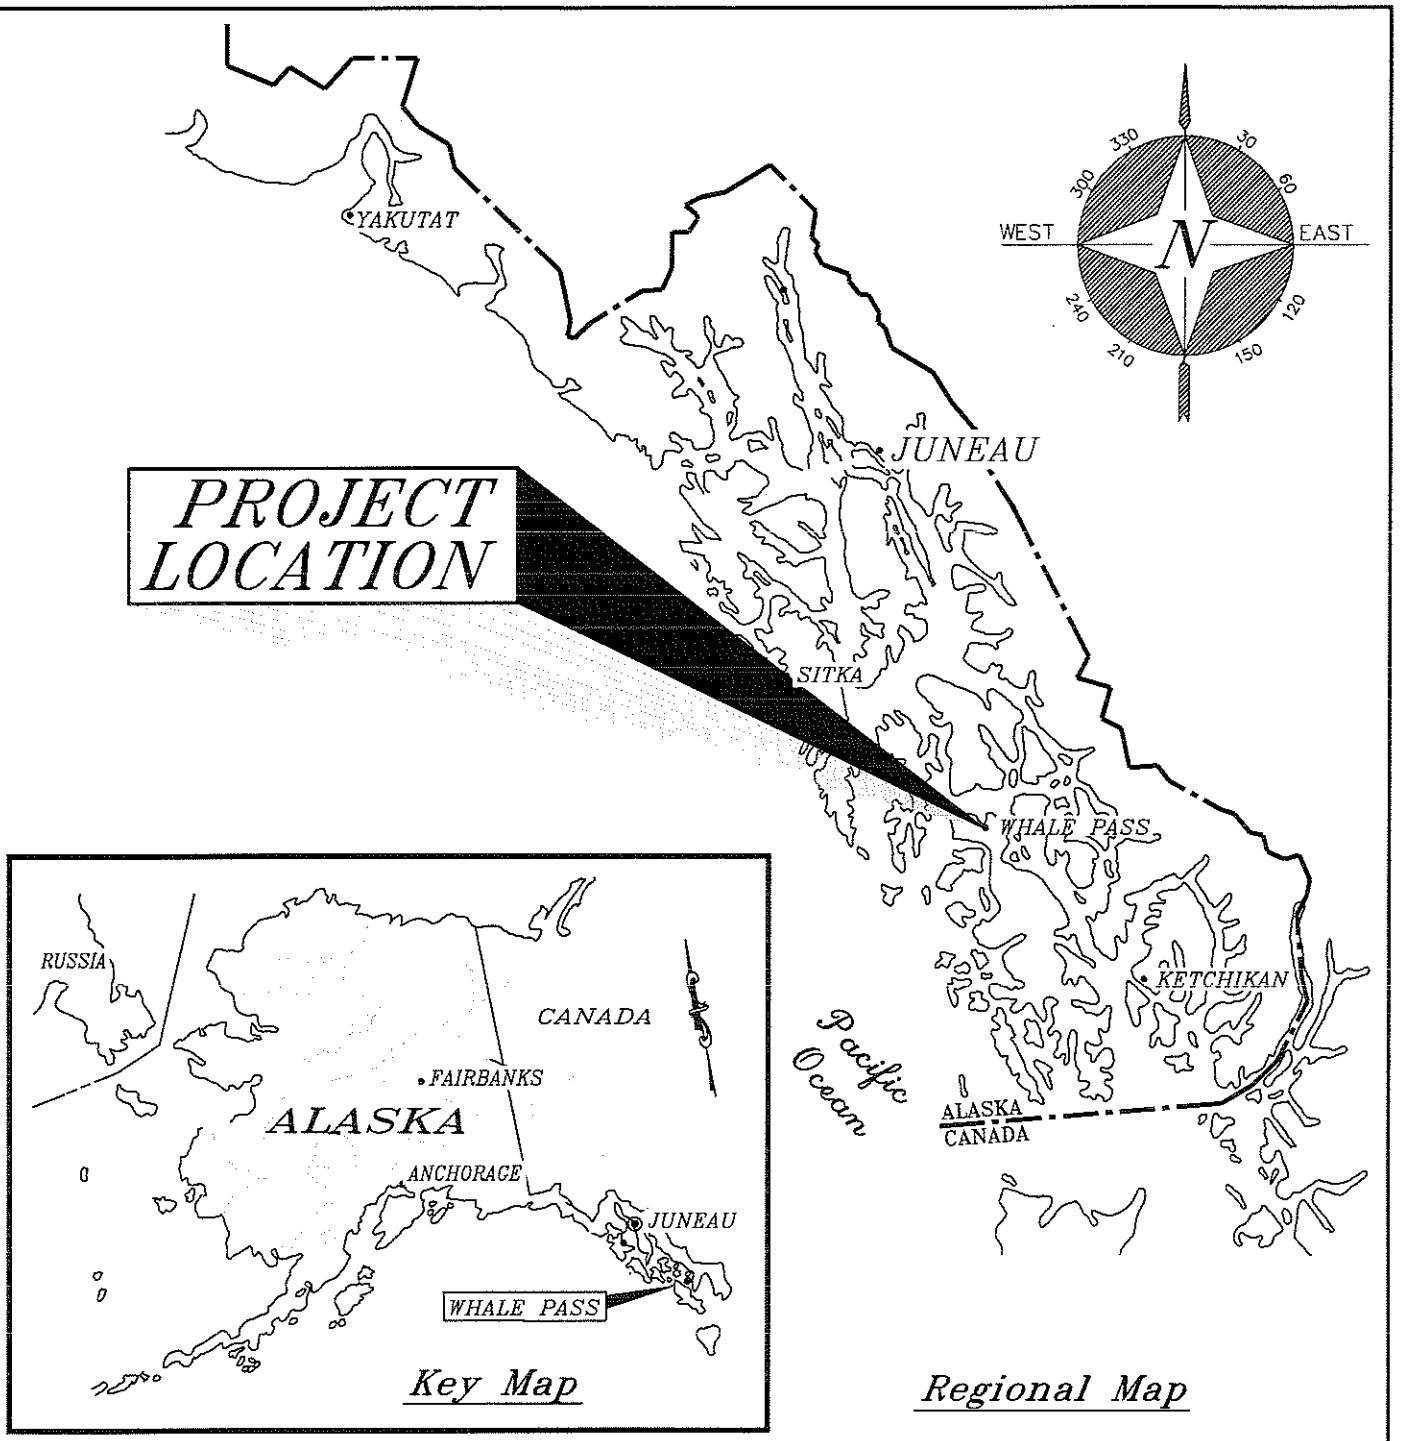

ADJACENT PROPERTY OWNERS:
State of Alaska
Department of Natural Resources

WATER BODIES: Whale Passage

Key & Regional Maps

APPLICATION BY:
STATE OF ALASKA
DEPT. OF TRANSPORTATION & PUBLIC FACILITIES
SOUTHEAST REGION

Whale Pass Harbor Improvements

AT: Whale Pass, Alaska
LOCATED IN: Township XX South,
Range XX East
Section XX
CRM, Alaska

DATE: March, 2010 SHEET 1 OF X

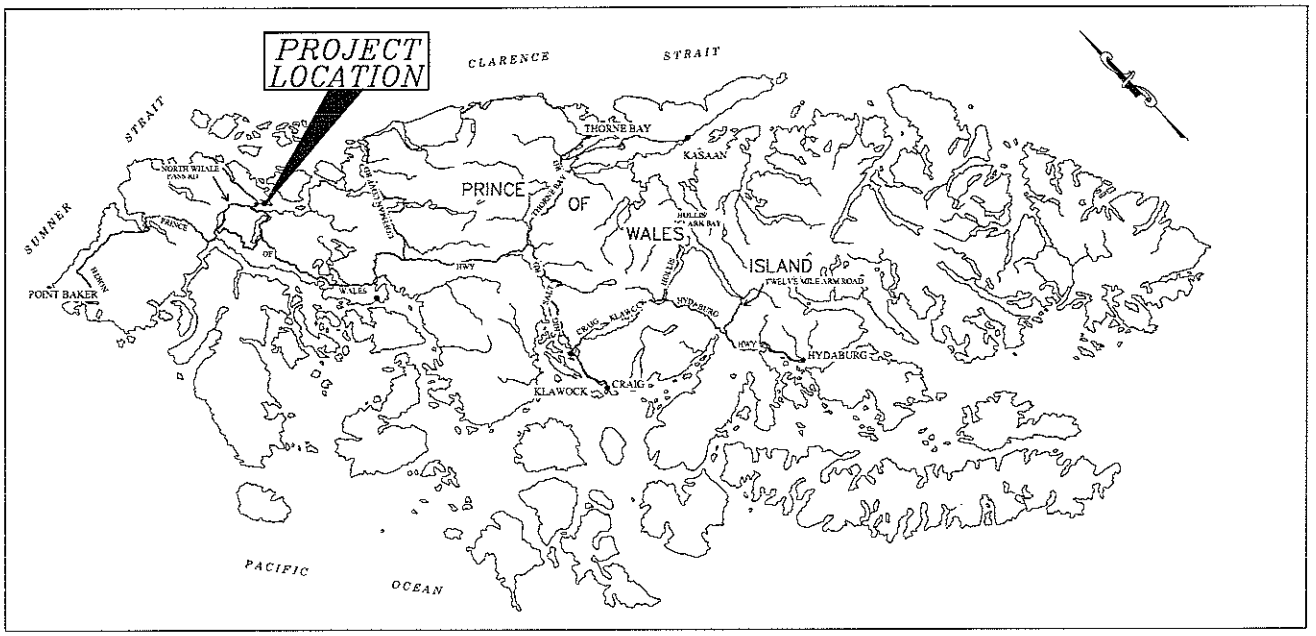

LOCATION MAP NTS

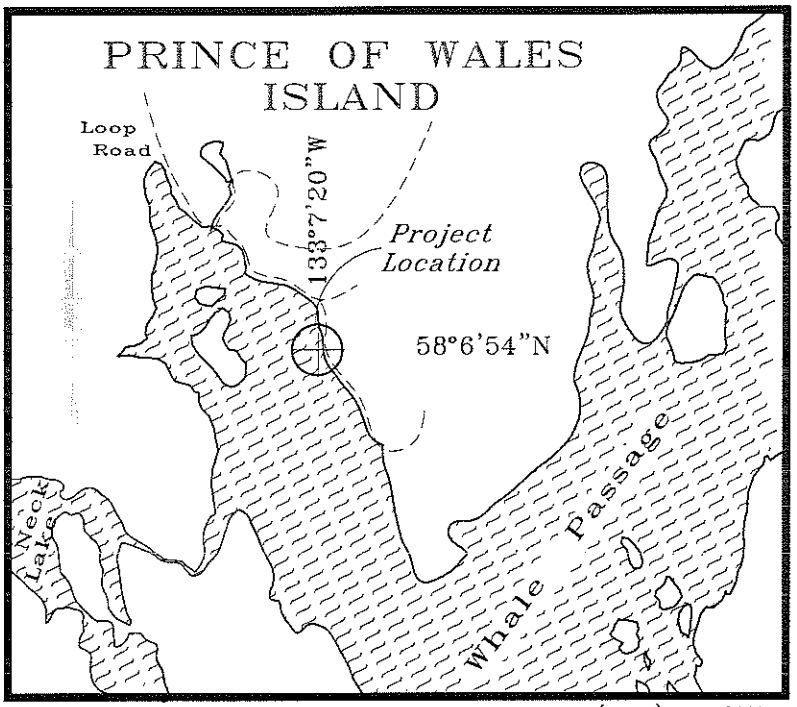

BASED ON U.S.G.S. QUADRANGLE PETERSBURG (A-4) ALASKA

VICINITY MAP NTS

ADJACENT PROPERTY OWNERS:
State of Alaska
Department of Natural Resources

WATER BODIES: Whale Passage

Vicinity & Location Maps

APPLICATION BY:
STATE OF ALASKA
DEPT. OF TRANSPORTATION & PUBLIC FACILITIES
SOUTHEAST REGION

Whale Pass Harbor Improvements

AT: Whale Pass, Alaska
LOCATED IN: Township XX South,
Range XX East
Section XX
CRM, Alaska

DATE: March, 2010 SHEET 2 OF X

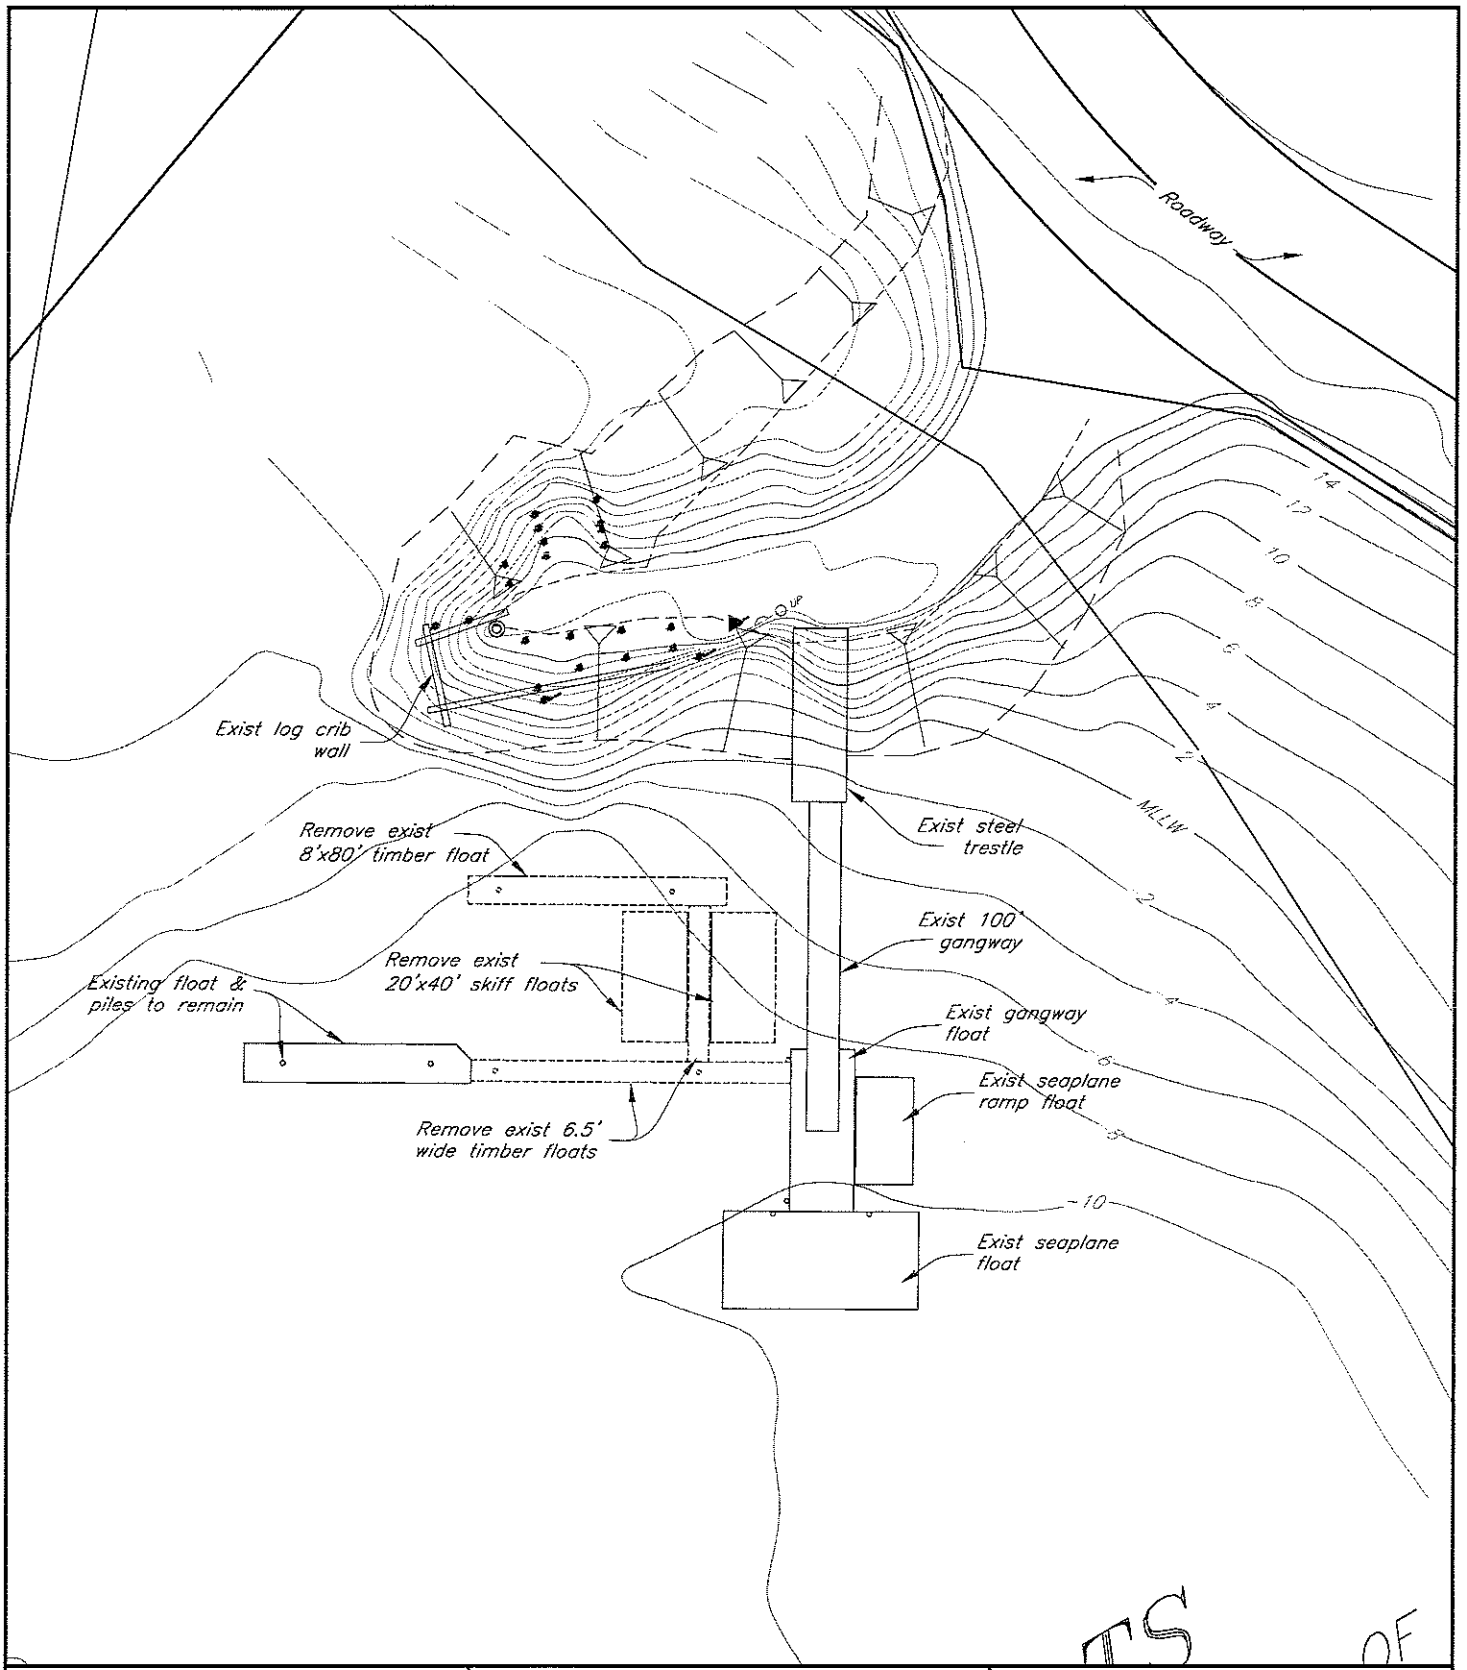

ADJACENT PROPERTY OWNERS:
State of Alaska
Department of Natural Resources

WATER BODIES: Whale Passage

Existing Float Plan

APPLICATION BY:
STATE OF ALASKA
DEPT. OF TRANSPORTATION & PUBLIC FACILITIES
SOUTHEAST REGION

Whale Pass Harbor Improvements

AT: Whale Pass, Alaska
LOCATED IN: Township XX South, Range XX East, Section XX, CRM, Alaska

DATE: March, 2010 SHEET 3 OF X

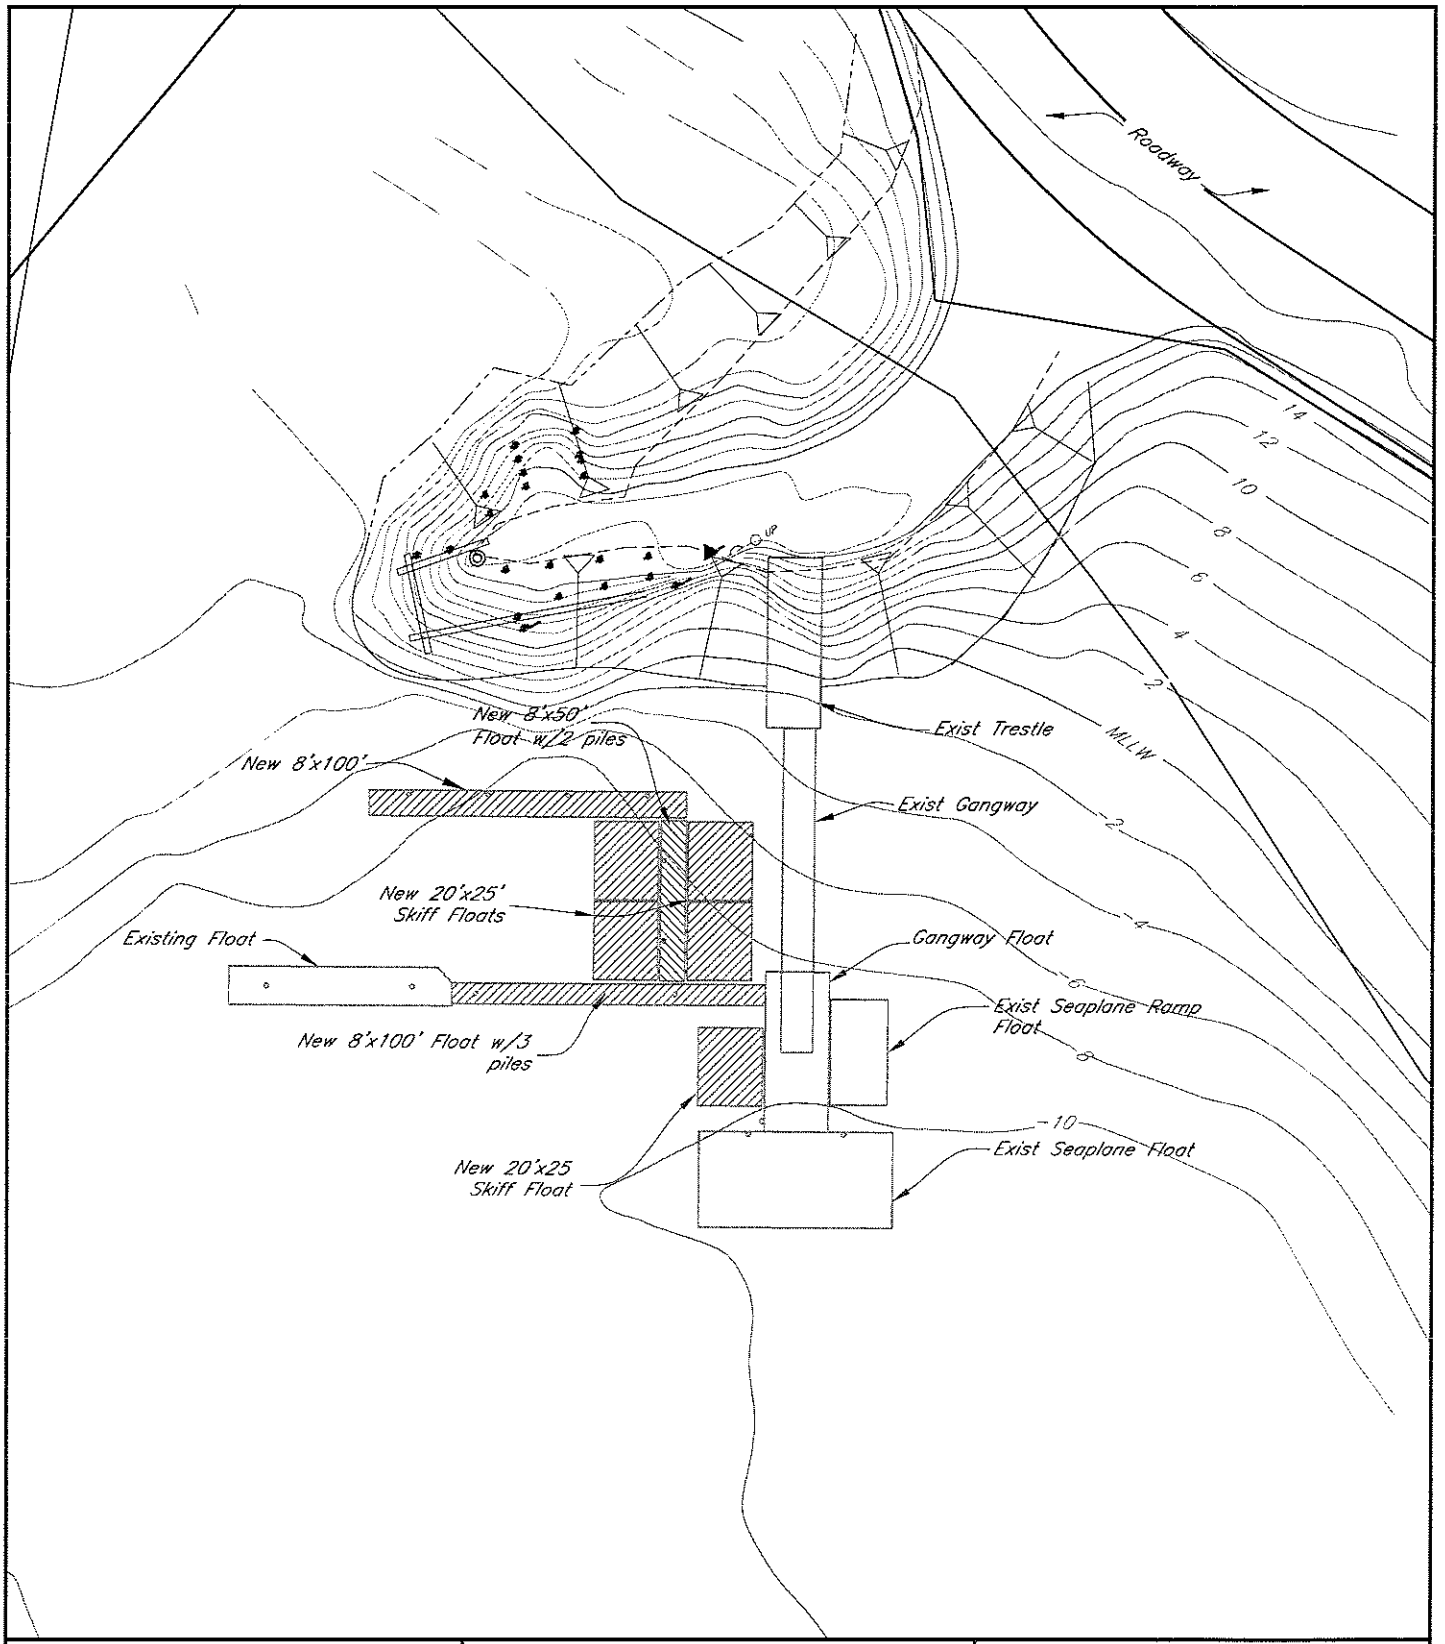

ADJACENT PROPERTY OWNERS:
State of Alaska
Department of Natural Resources

WATER BODIES: Whale Passage

Proposed Float Plan

APPLICATION BY:
STATE OF ALASKA
DEPT. OF TRANSPORTATION & PUBLIC FACILITIES
SOUTHEAST REGION

Whale Pass Harbor Improvements

AT: Whale Pass, Alaska
LOCATED IN: Township XX South,
Range XX East
Section XX
CRM, Alaska

DATE: March, 2010 SHEET 4 OF X

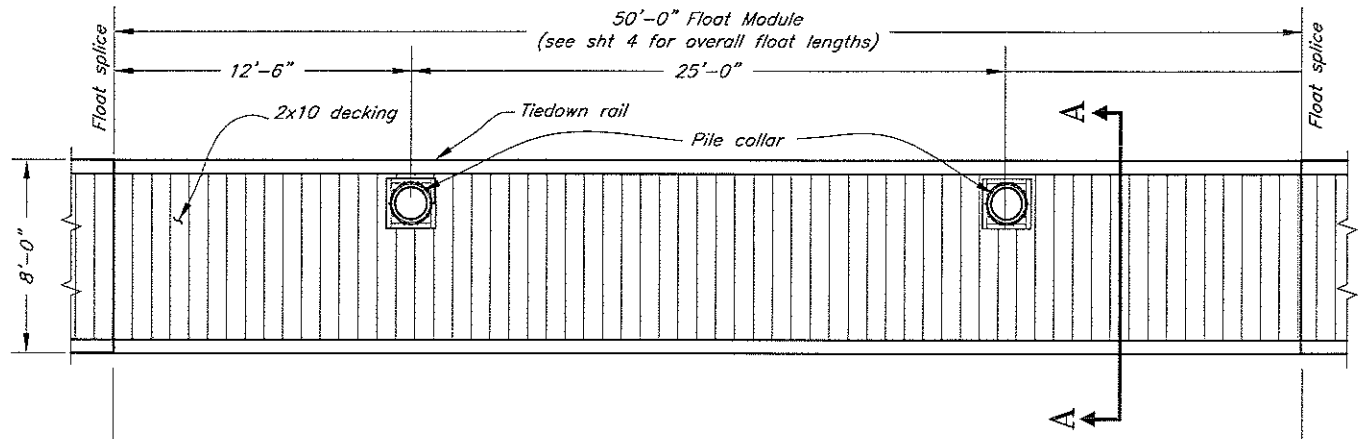

Typical Mooring Float Plan

NTS

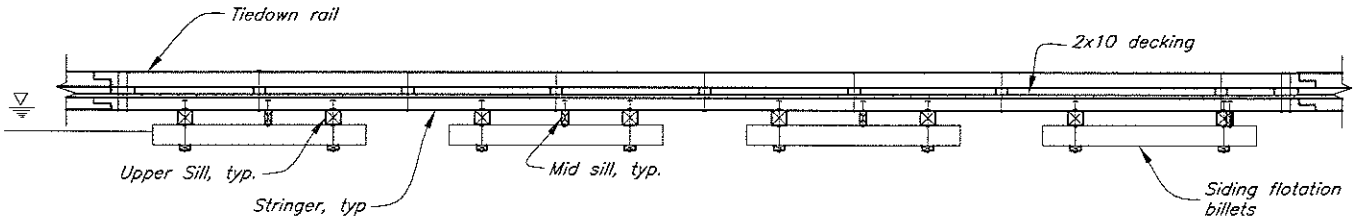

Typical Mooring Float Elevation

NTS

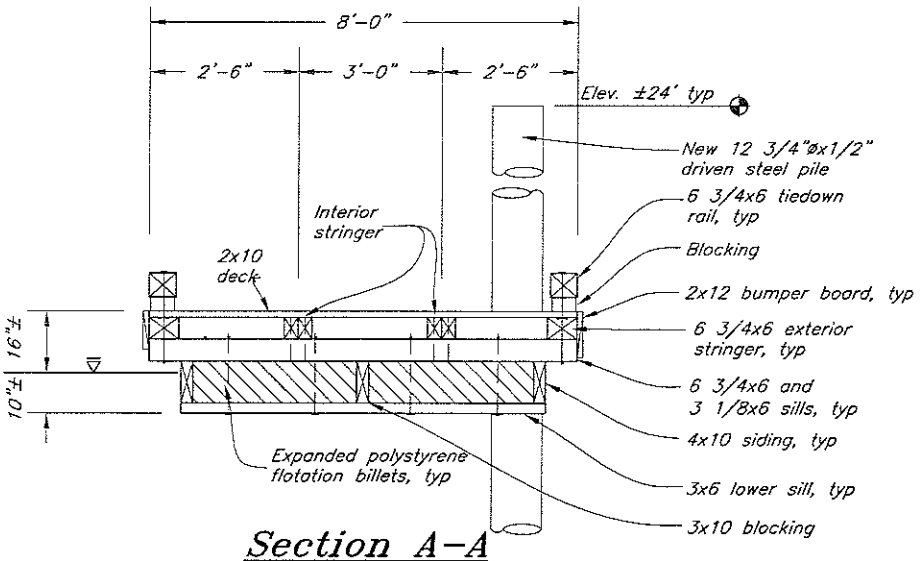

Section A-A

NTS

ADJACENT PROPERTY OWNERS:
State of Alaska
Department of Natural Resources

WATER BODIES: Whale Passage

Mooring Float Plan, Elevation, & Typical Section

APPLICATION BY:
STATE OF ALASKA
DEPT. OF TRANSPORTATION & PUBLIC FACILITIES
SOUTHEAST REGION

Whale Pass Harbor Improvements

AT: Whale Pass, Alaska
LOCATED IN: Township XX South, Range XX East, Section XX, CRM, Alaska

DATE: March, 2010 SHEET X OF X

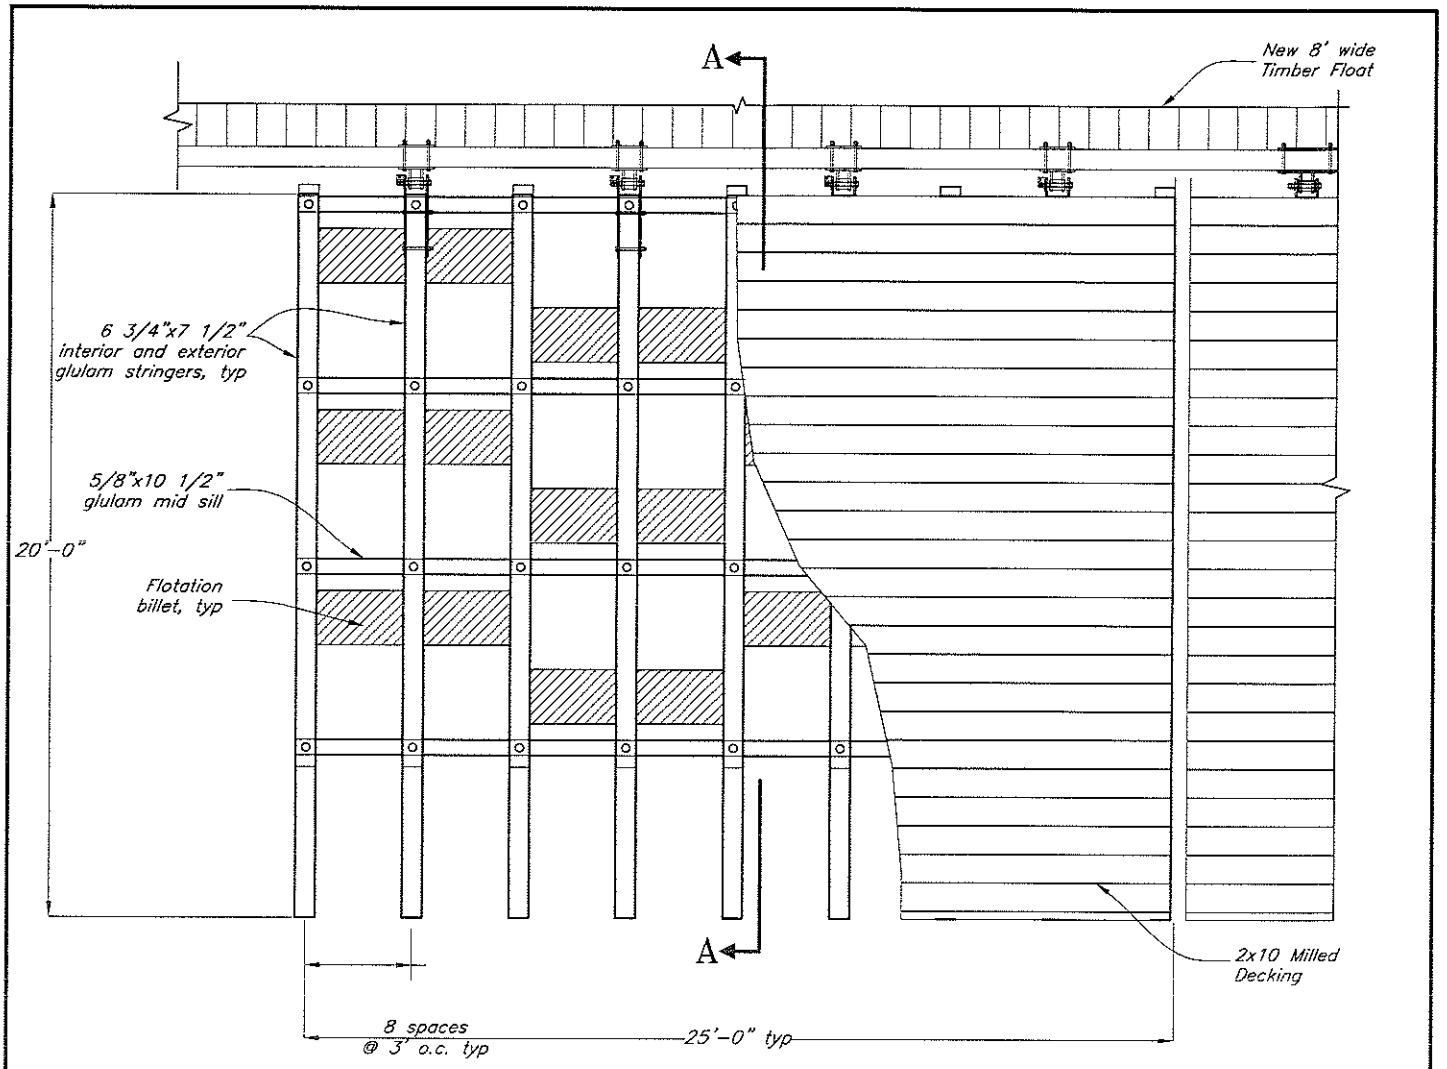

Skiff Haul-Out Float Plan

(3 req'd) NTS

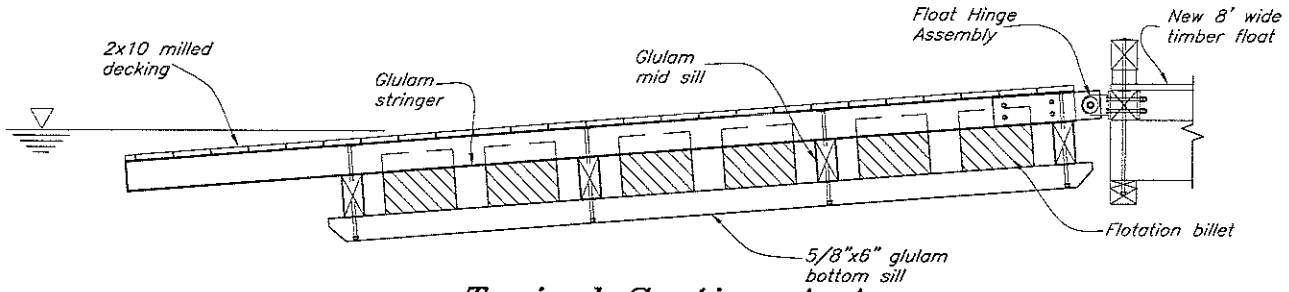

Typical Section A-A
Skiff Haul-Out Float

NTS

ADJACENT PROPERTY OWNERS:
State of Alaska
Department of Natural Resources

WATER BODIES: Whale Passage

Skiff Float
Plan & Typical Section

APPLICATION BY:
STATE OF ALASKA
DEPT. OF TRANSPORTATION & PUBLIC FACILITIES
SOUTHEAST REGION

Whale Pass Harbor Improvements

AT: Whale Pass, Alaska
LOCATED IN: Township XX South, Range XX East, Section XX, CRM, Alaska

DATE: March, 2010 SHEET X OF X